
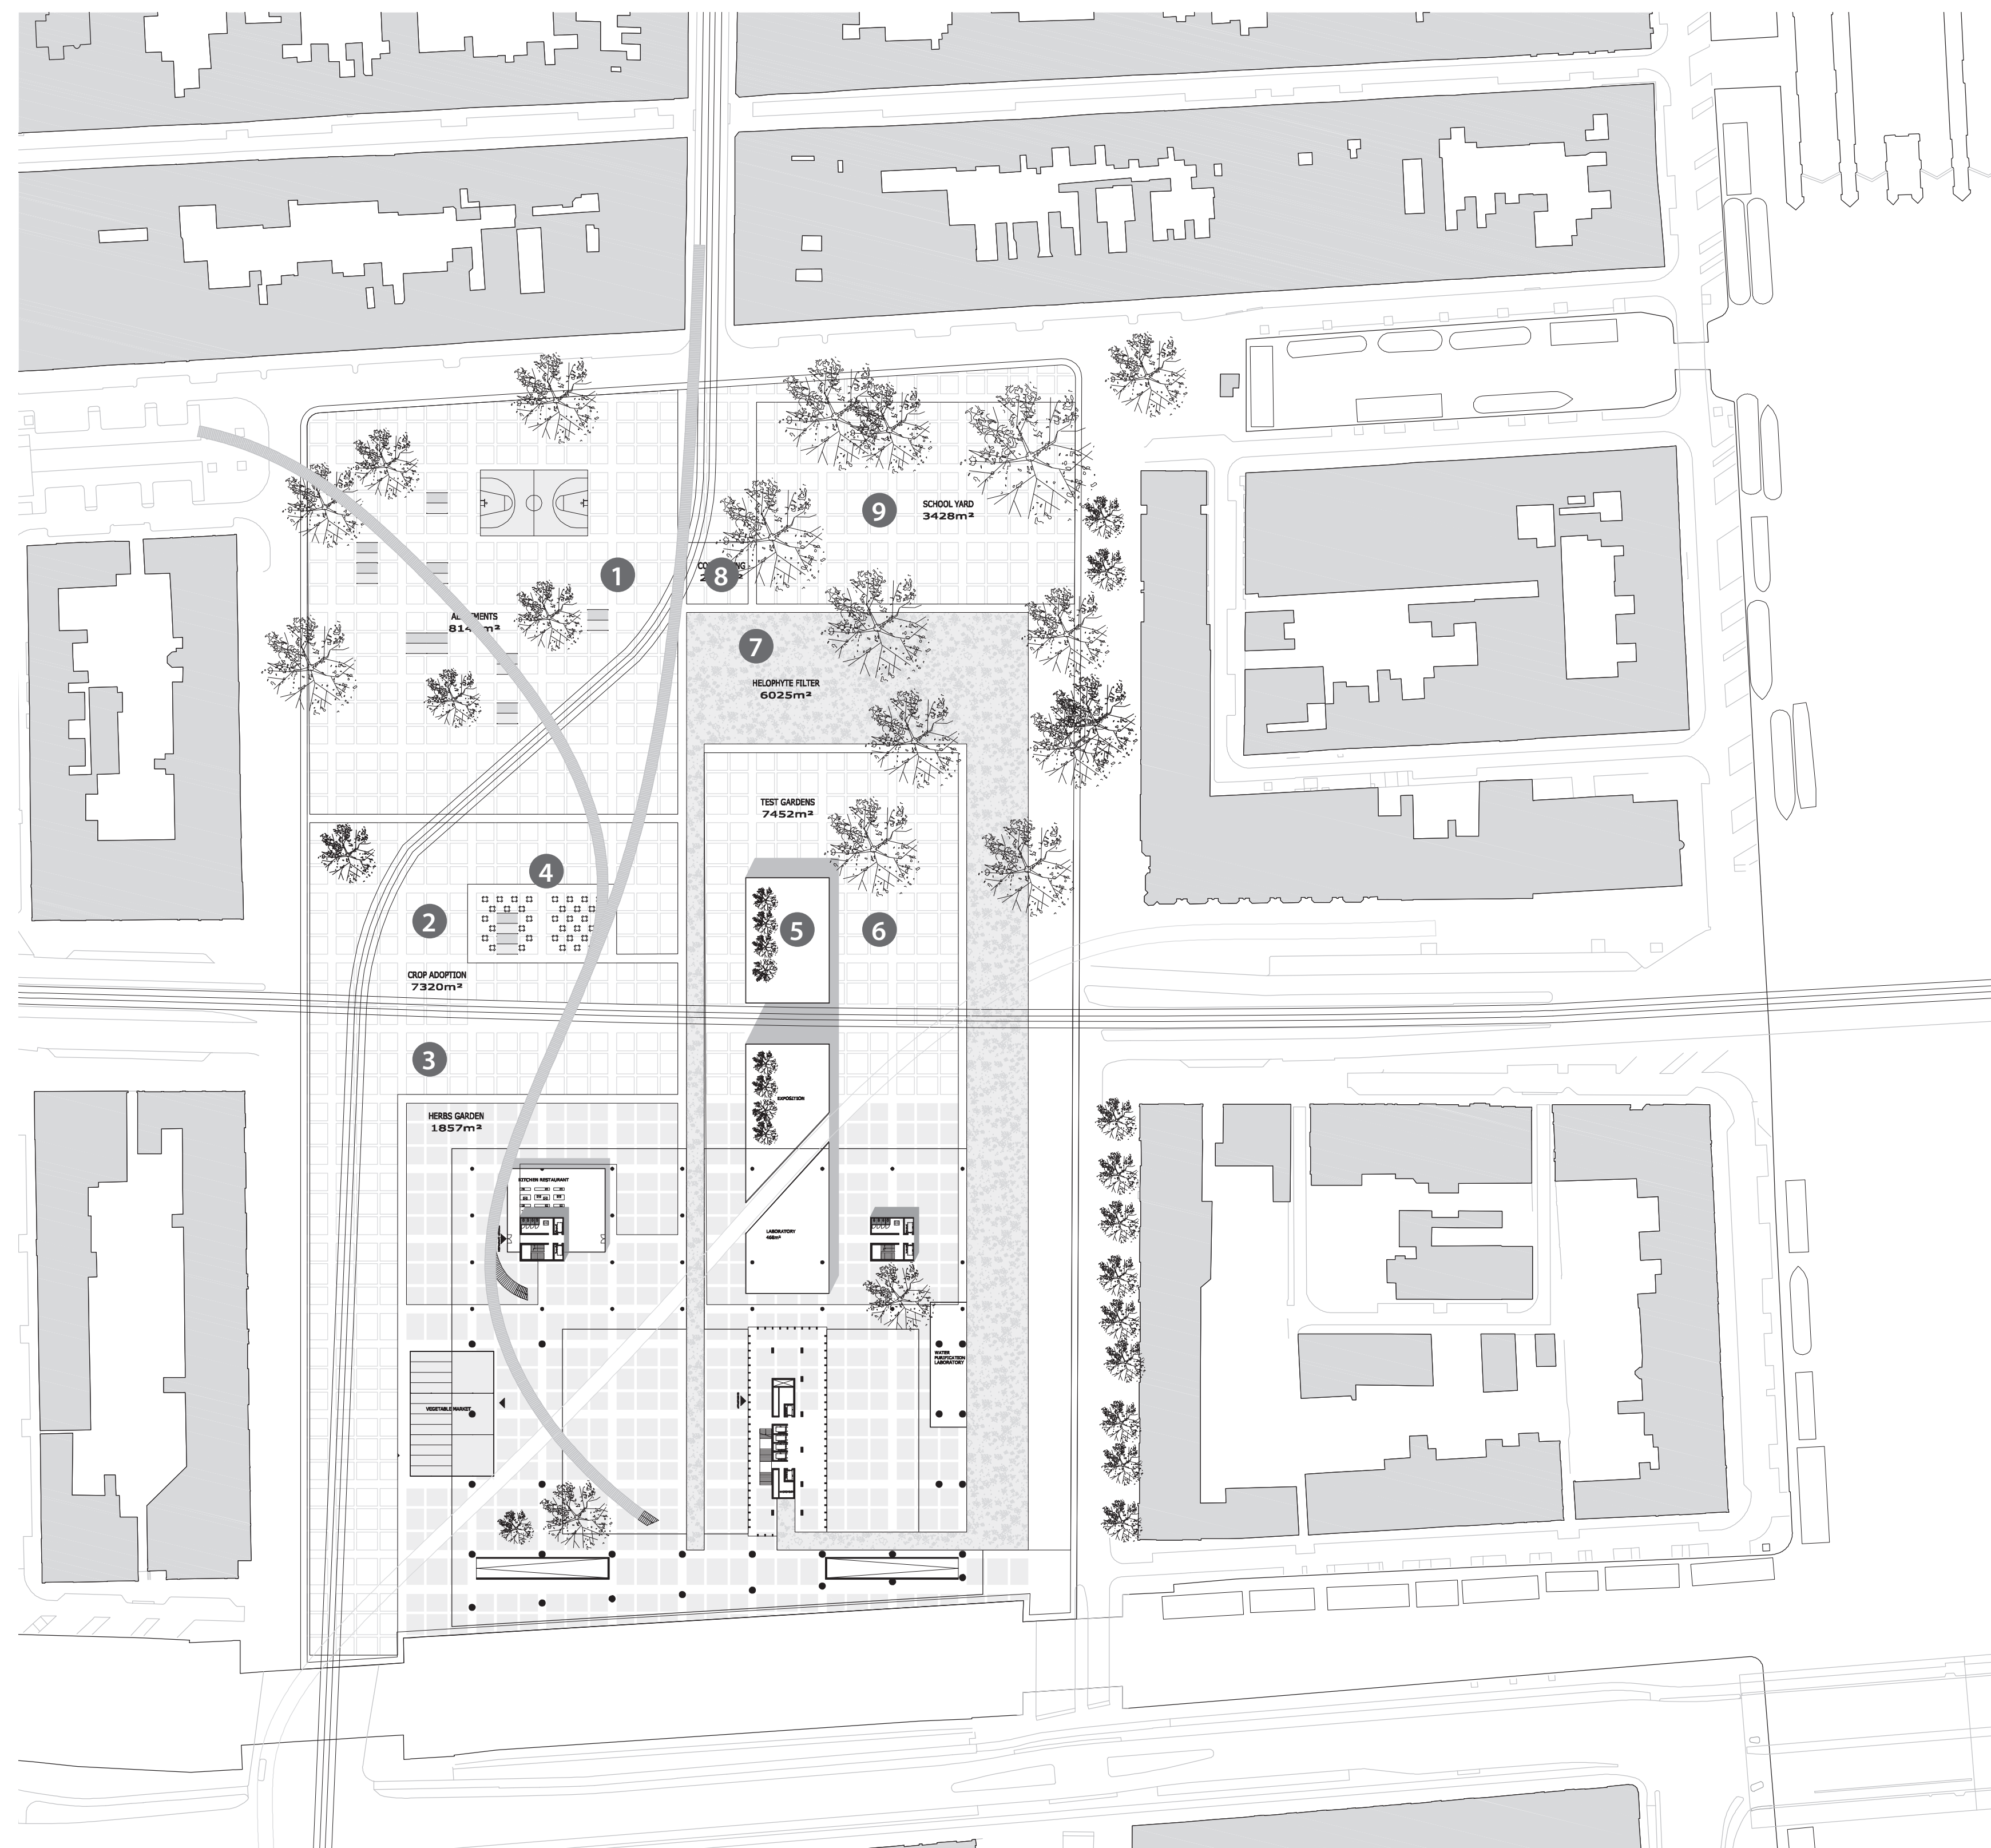
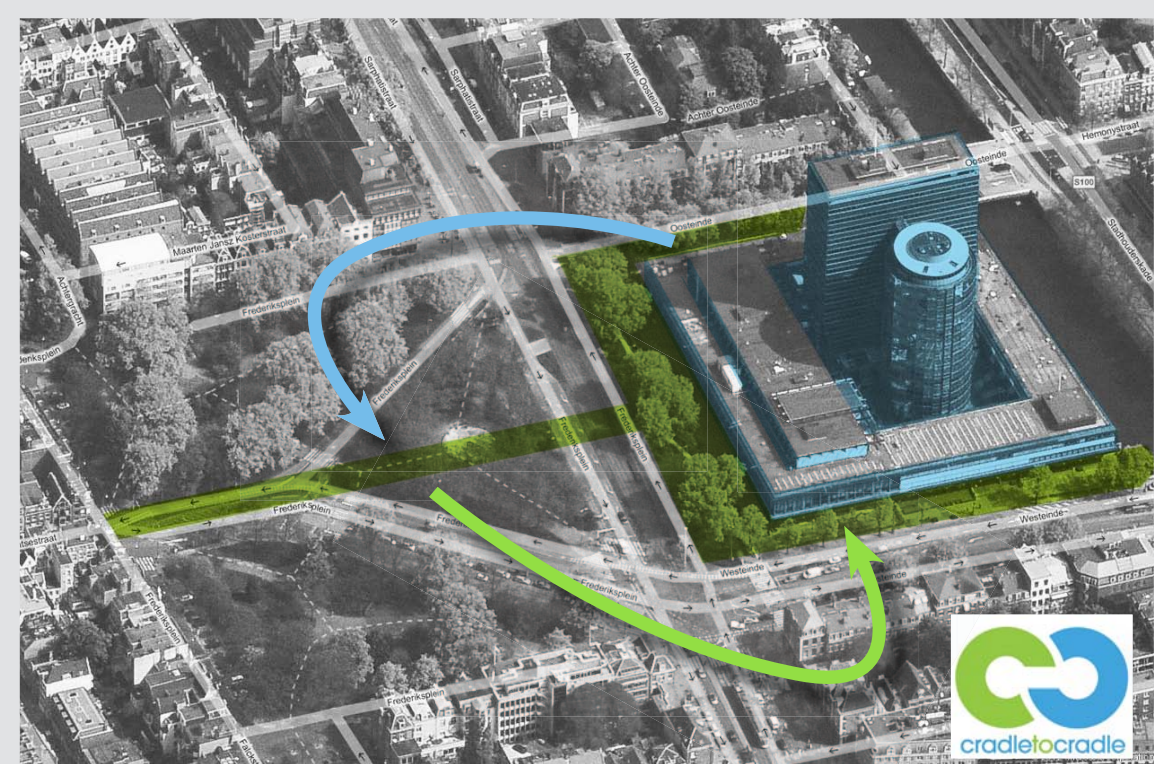
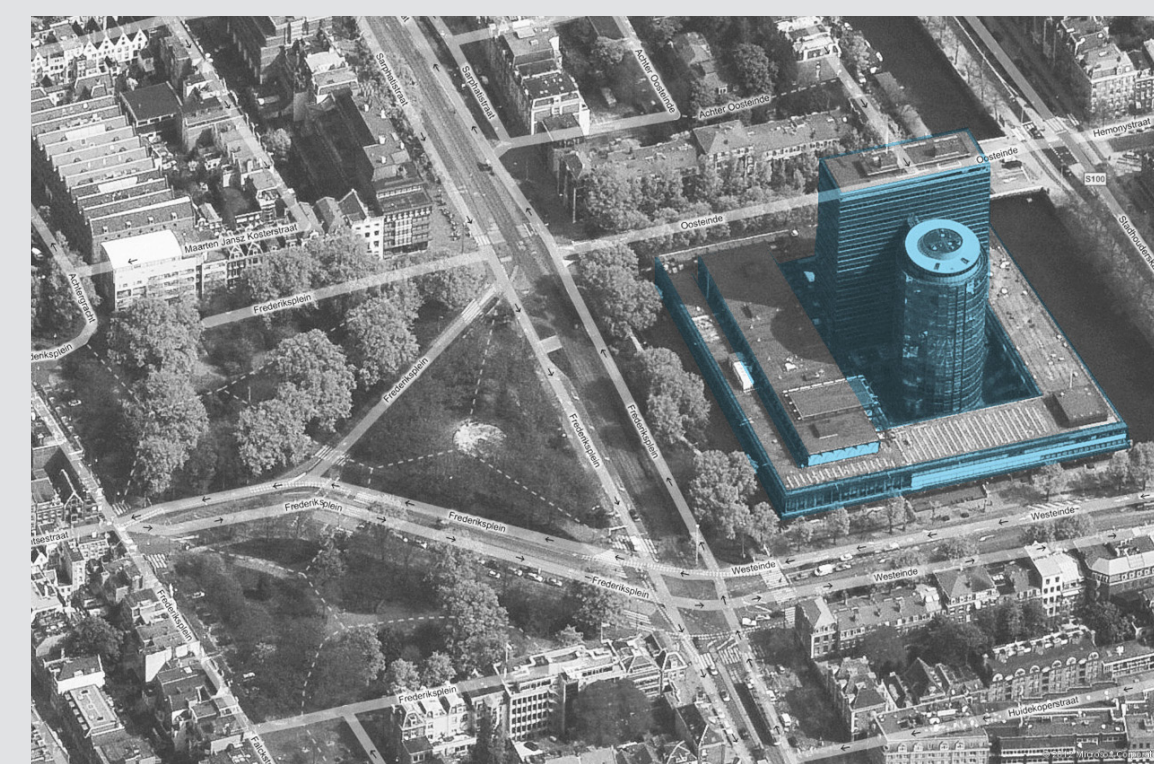
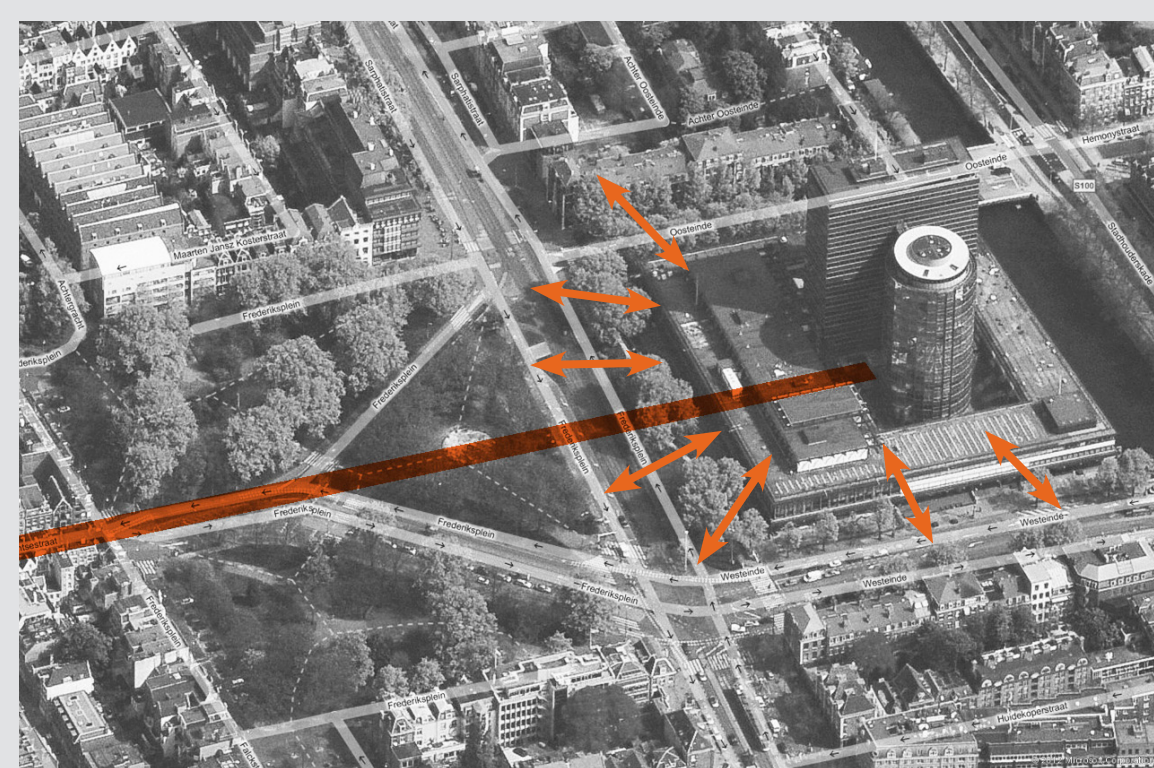


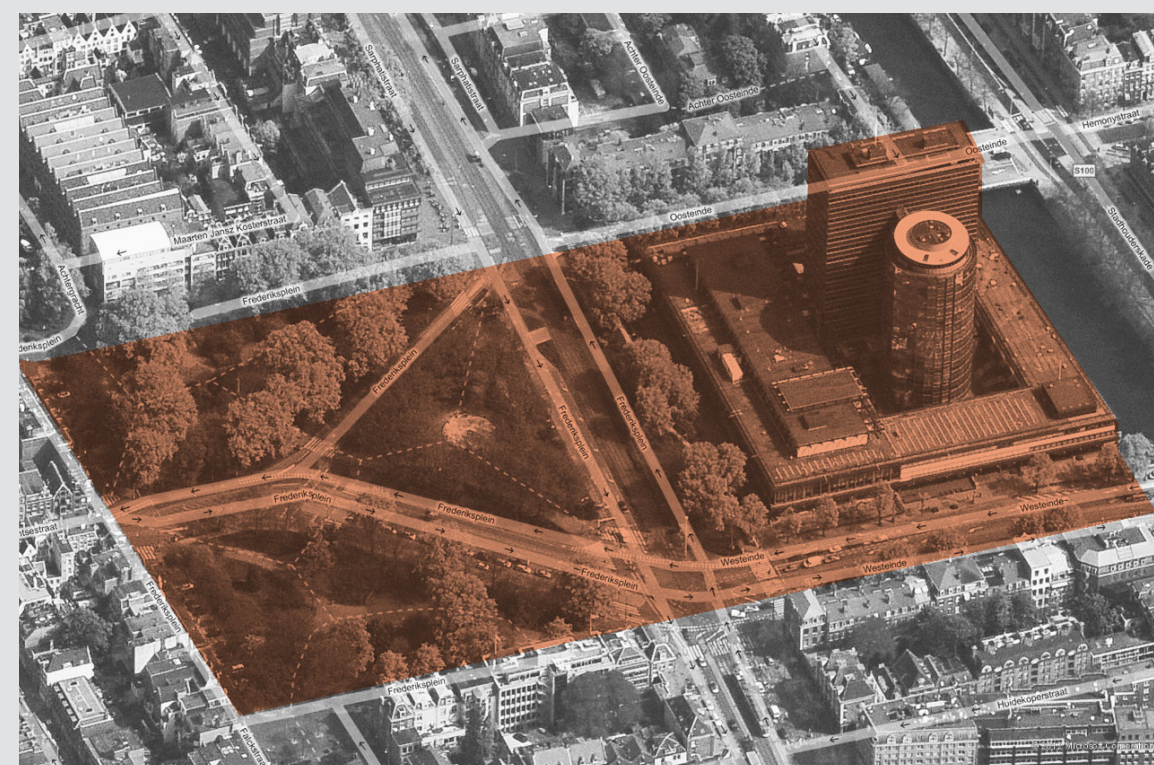

- 1 ALLOTMENTS



- 2 CROP ADOPTION




- 3 HERBS GARDEN

- 4 TERRACE

- 5 LAB GREENHOUSE

- 6 LAB GARDEN

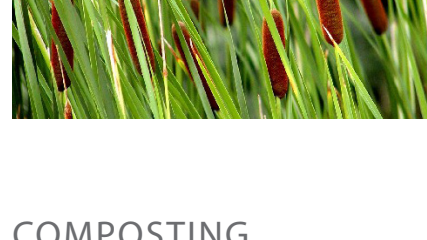
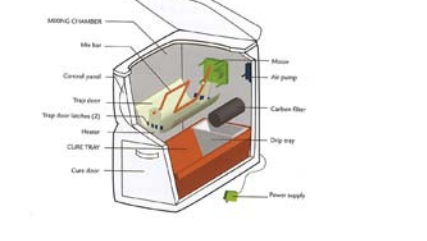
- 7 HELOPFHYTE FILTER

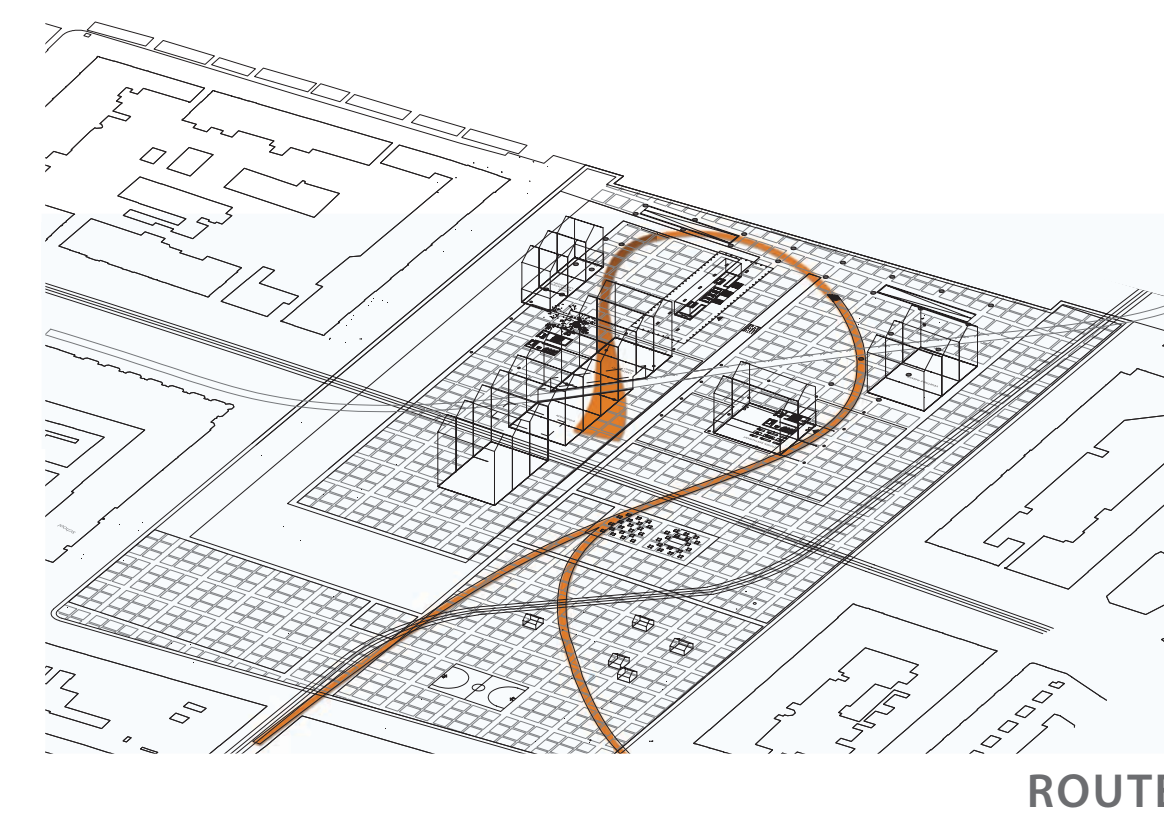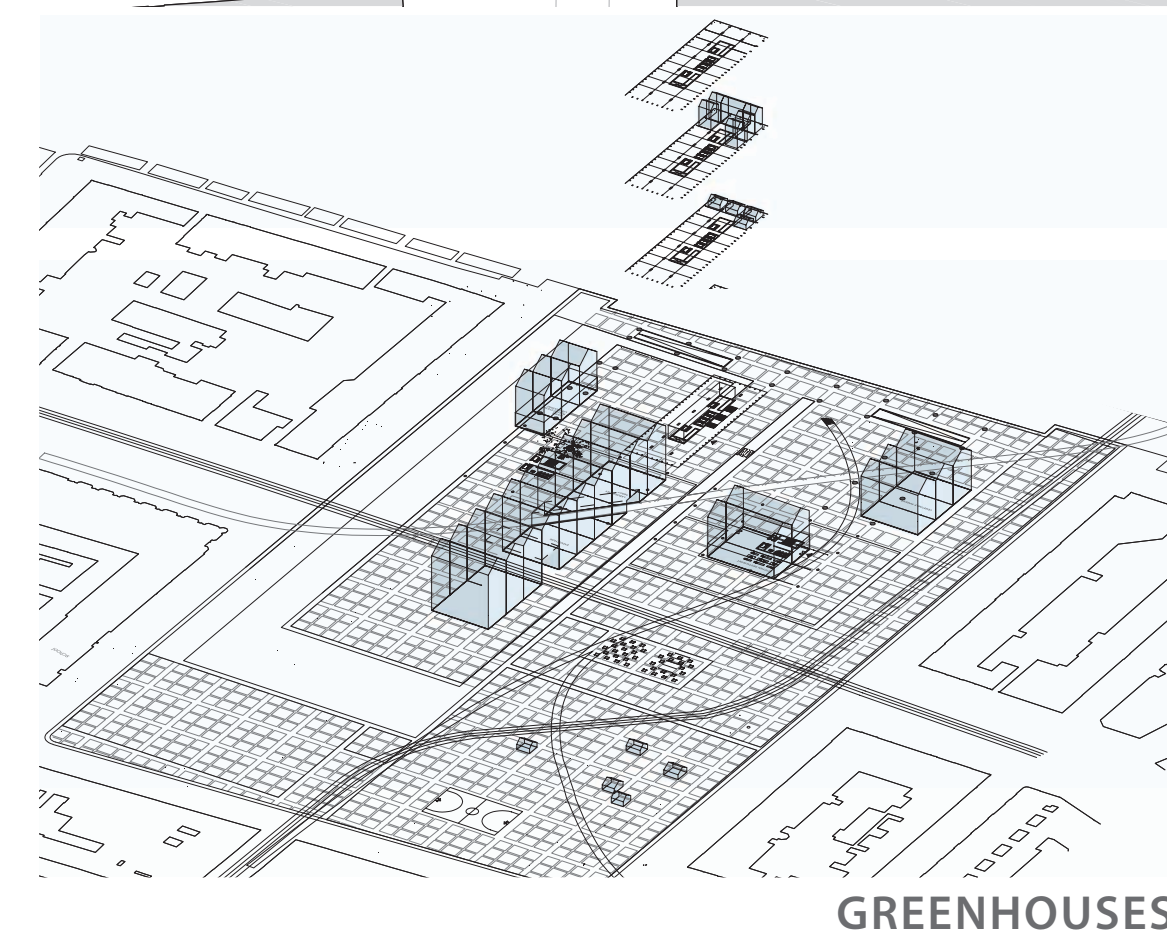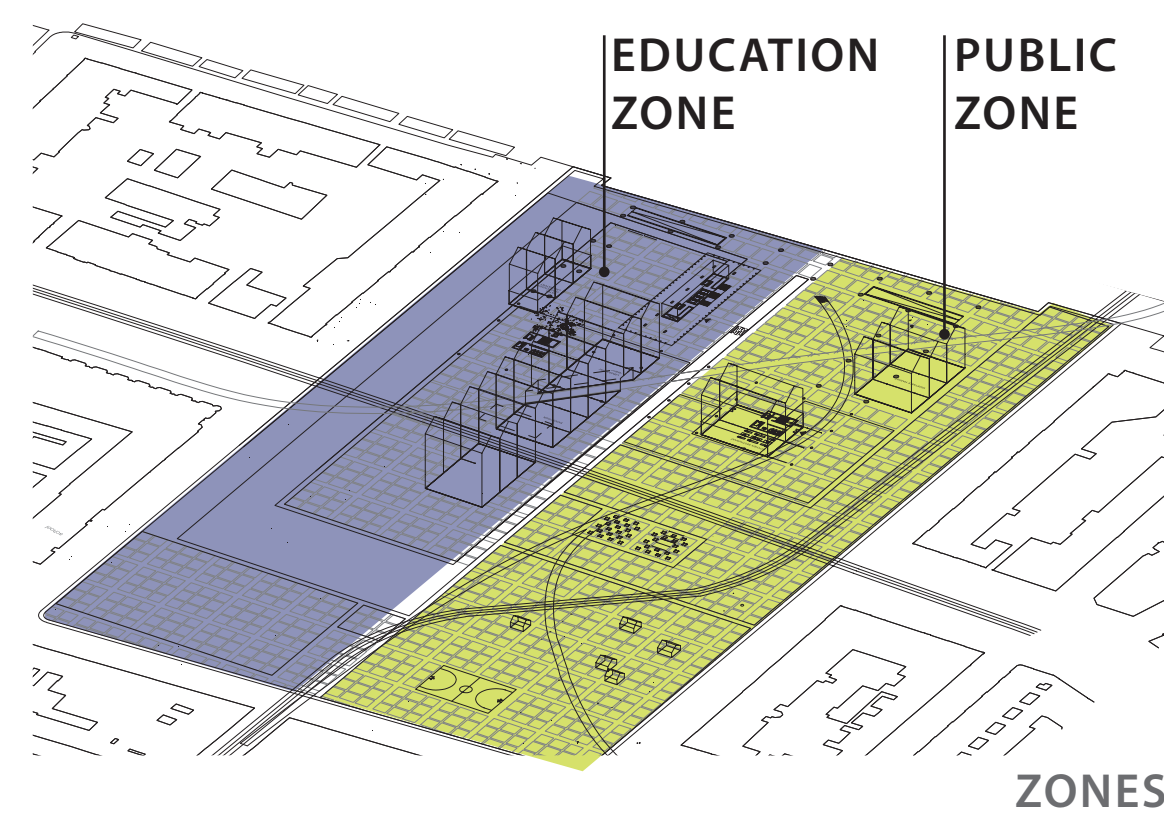- 8 COMPOSTING

- 9 SCHOOL YARD




P6 URBAN AGRICULTURE
Annette Bos

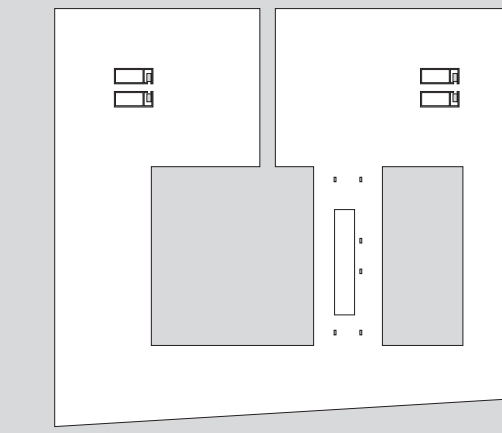
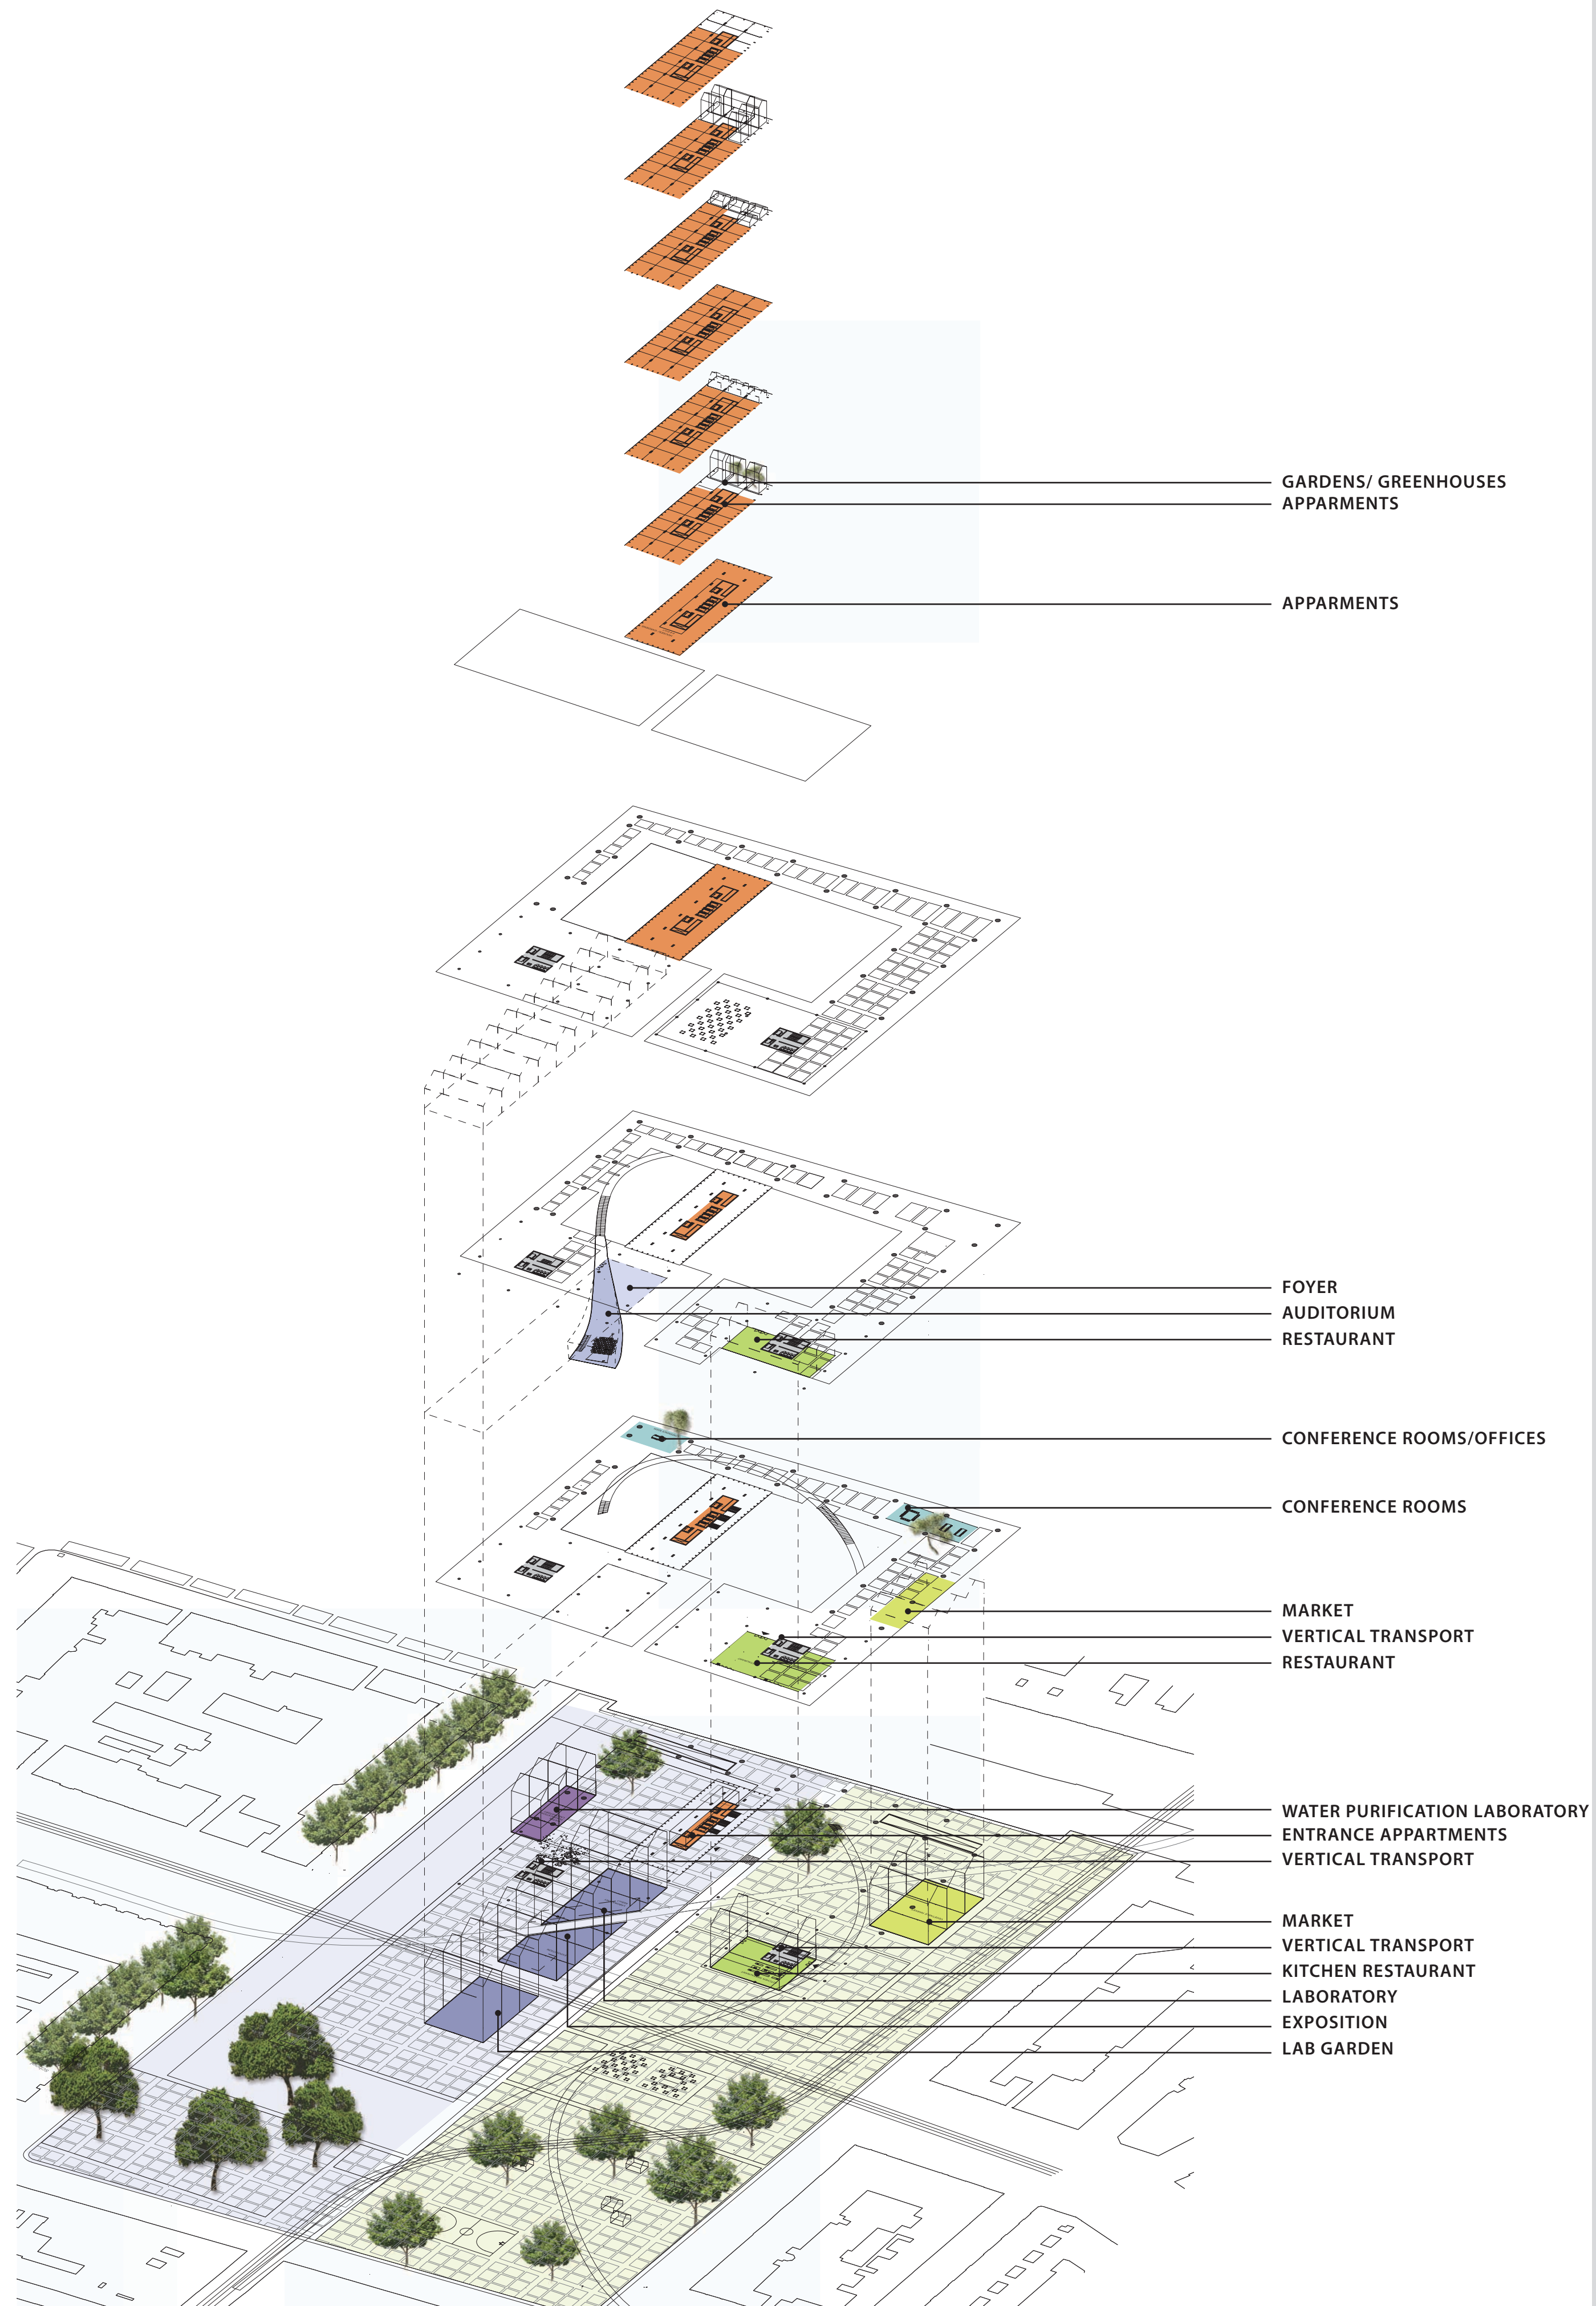
Docent: Ruurd Roorda




+

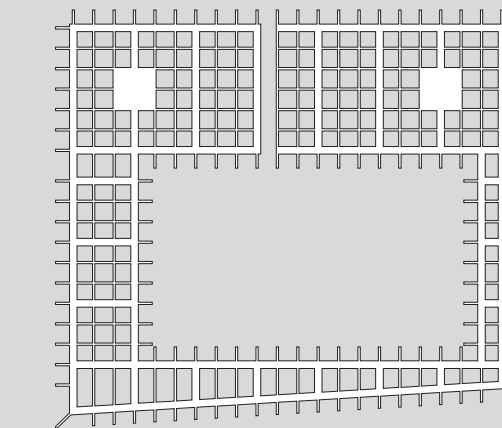

↓

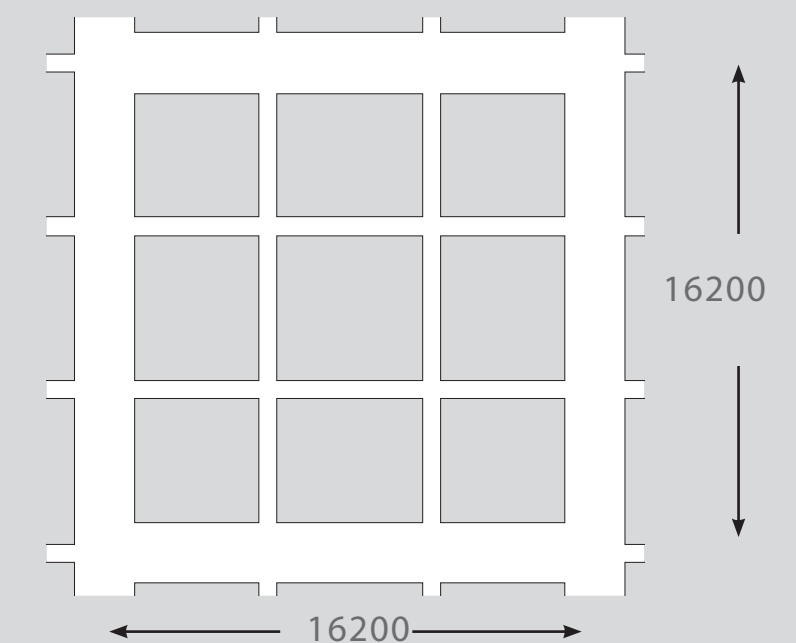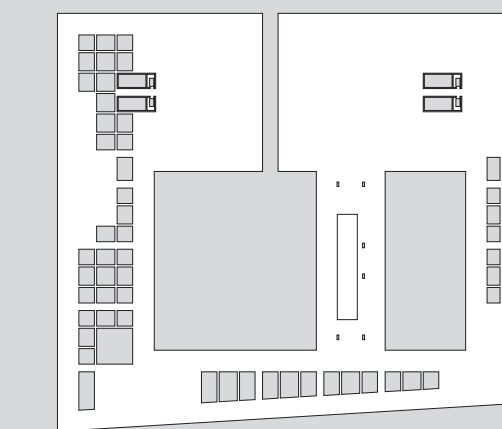

STRUCTURE

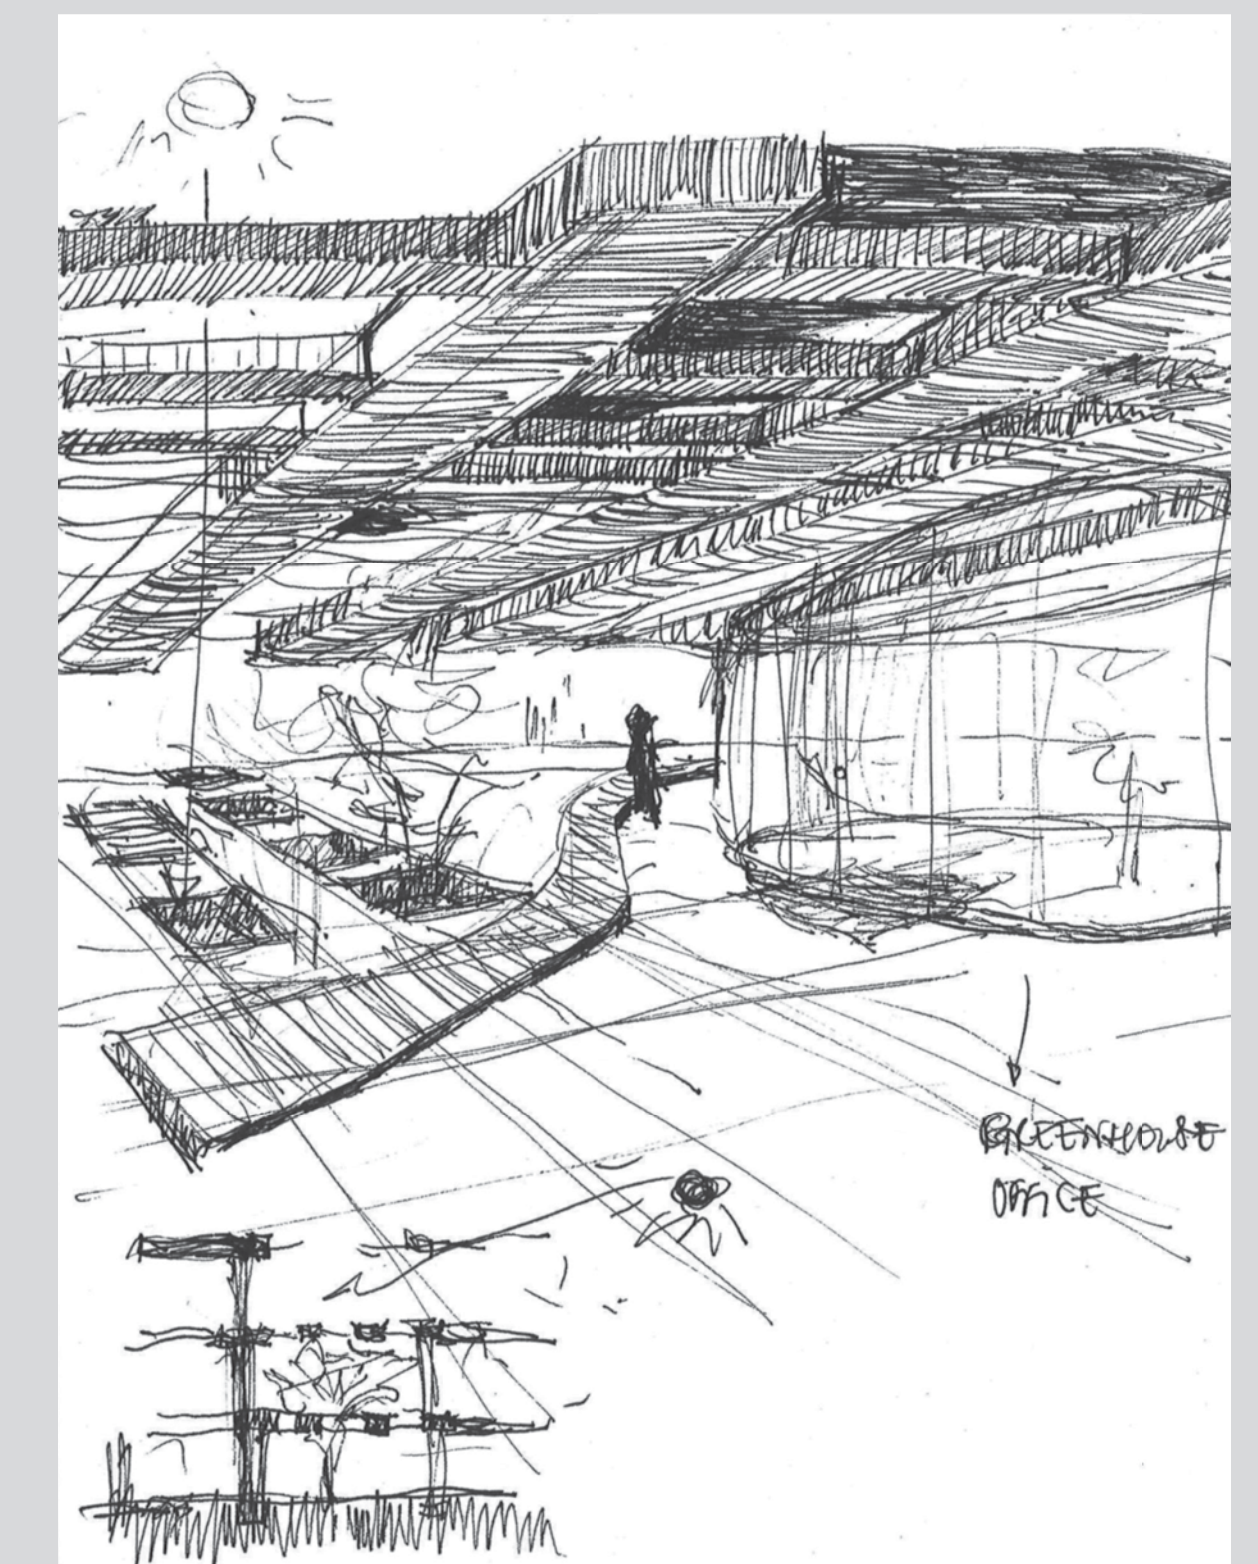

ROUTING AND STRUCTURE



HELOPHYTE FILTER

1 1E BASSIN
Afvangen zwevende stoffen



2 POMPPUT
Pomp, vetafscheider, septic tank

3 2E BASSIN
Biomassa opbouwen




4 3E BASSIN
Nazuivering
Buffer



5 HYDROFOOR



VUILWATER
GEFILTERD WATER

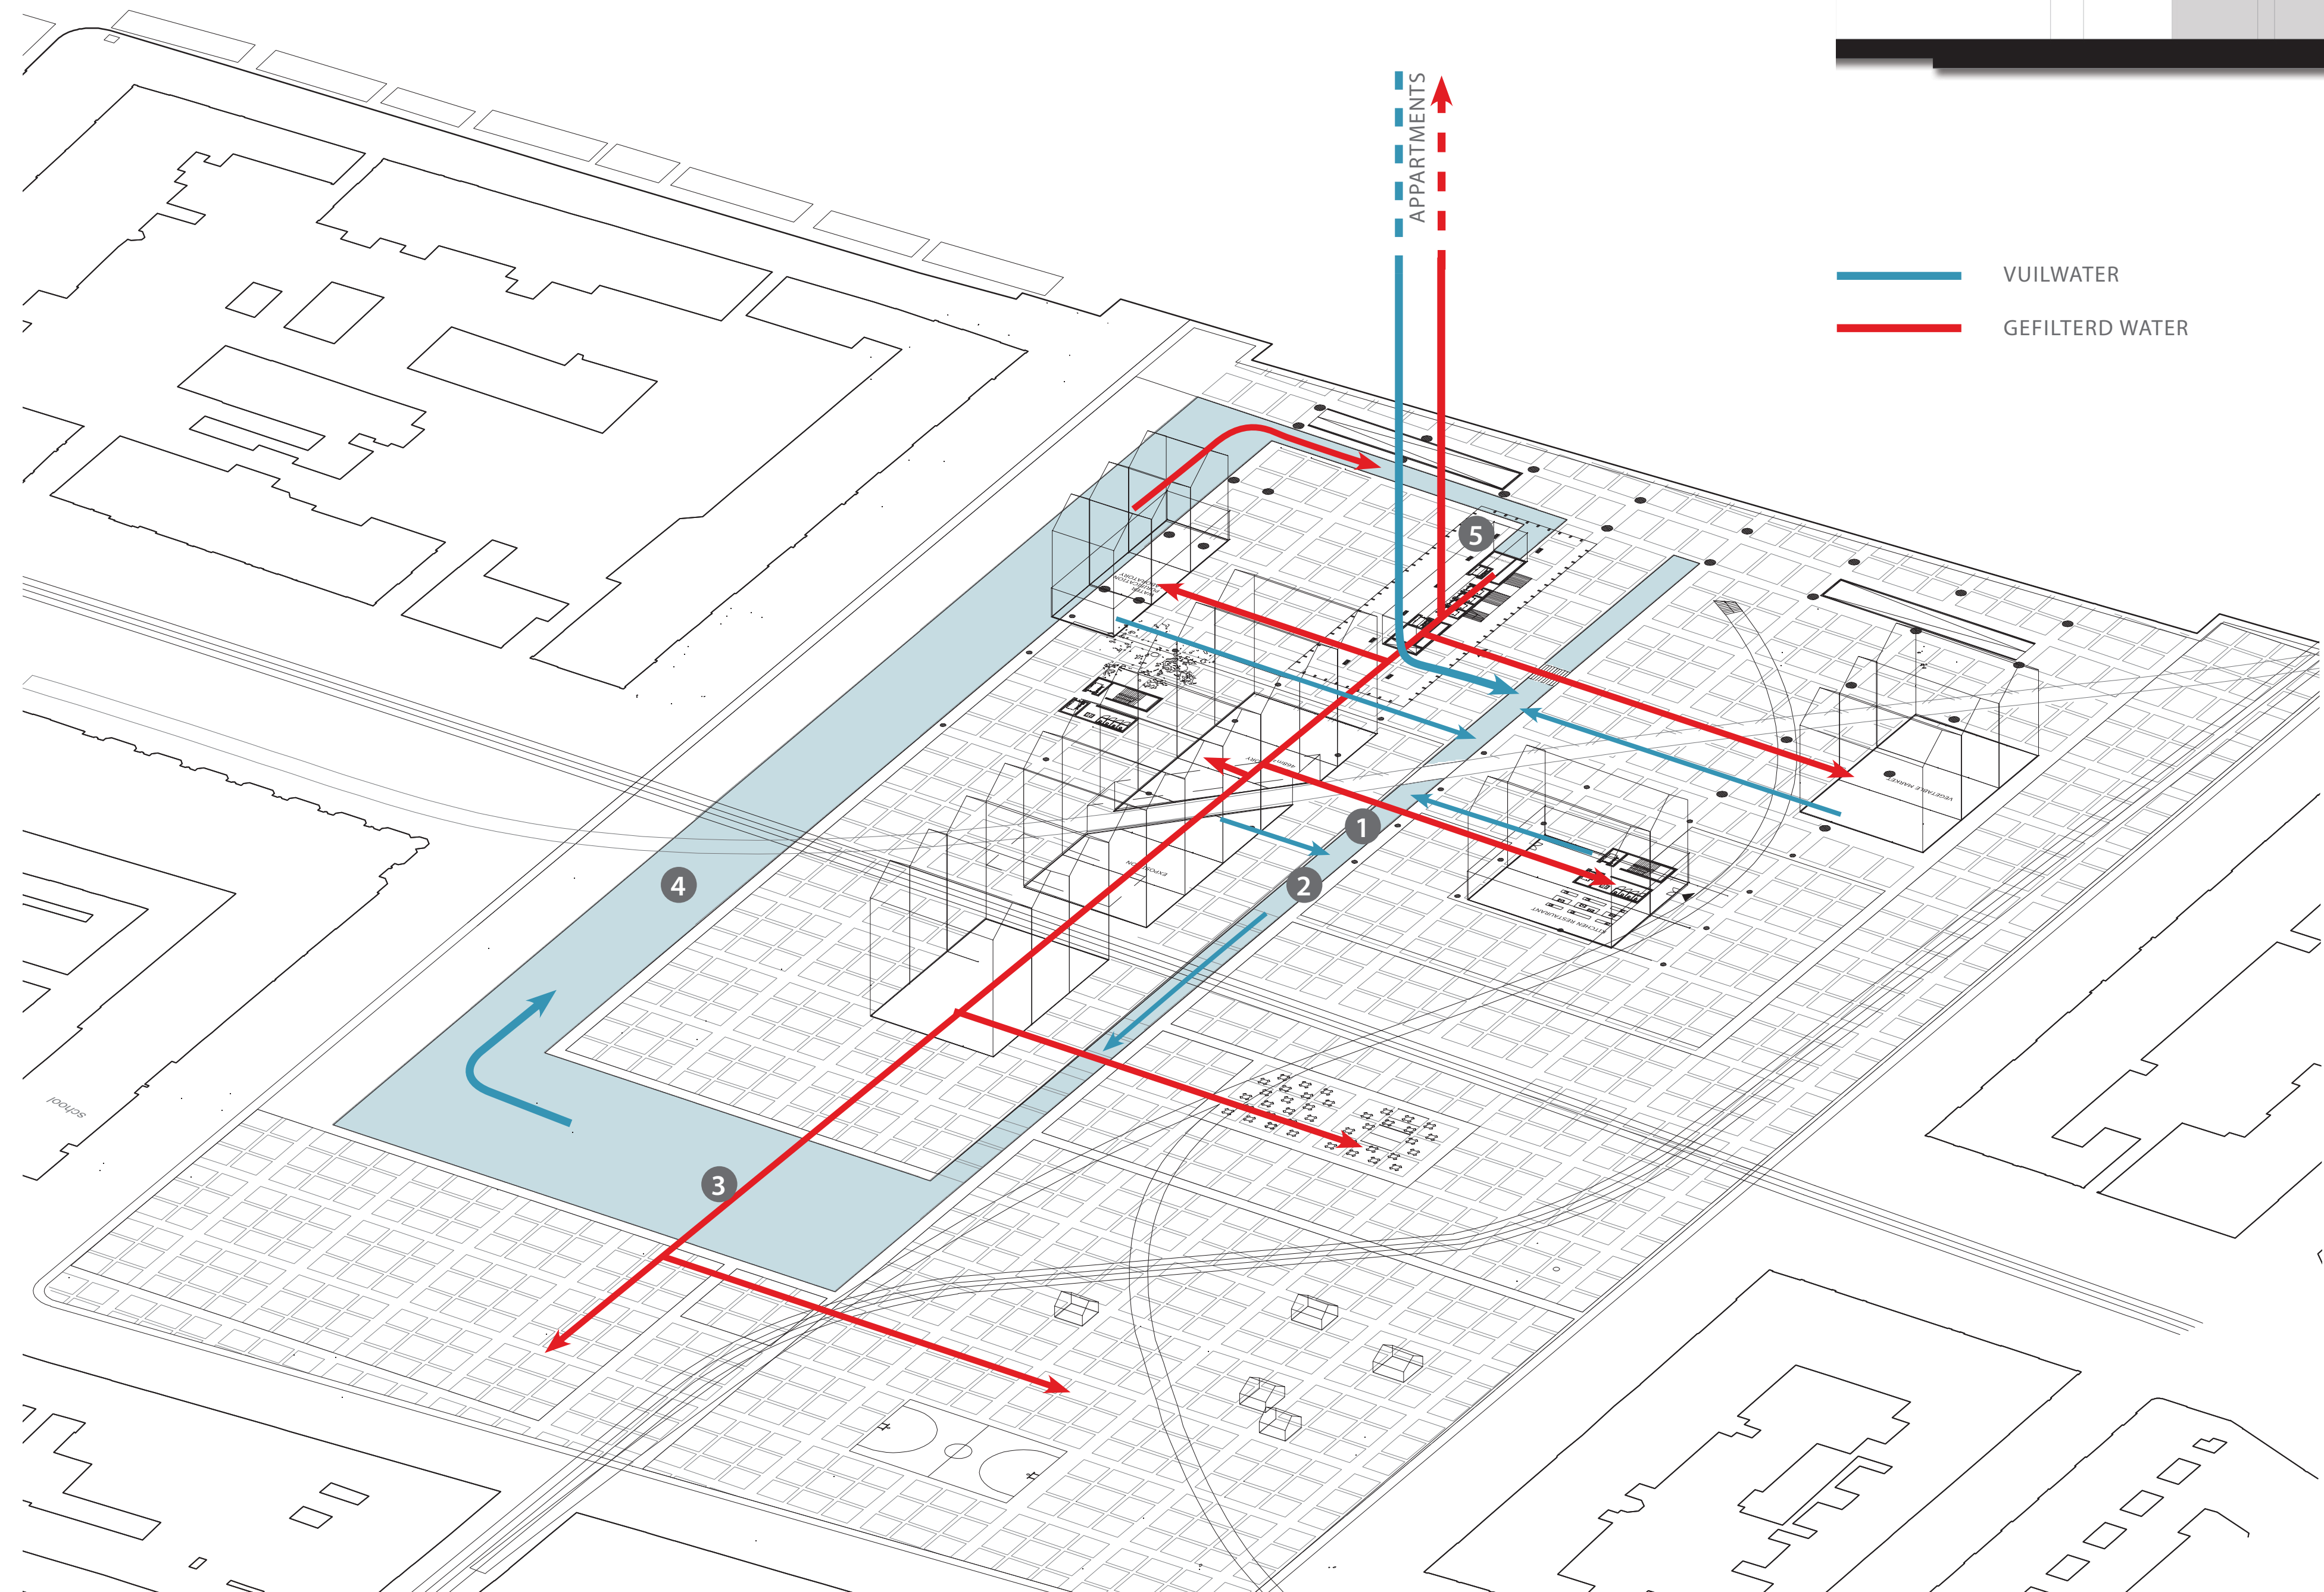






MARITIME YOUTH HOUSE - COPENHAGEN-BIG




VENLO GREENHOUSES

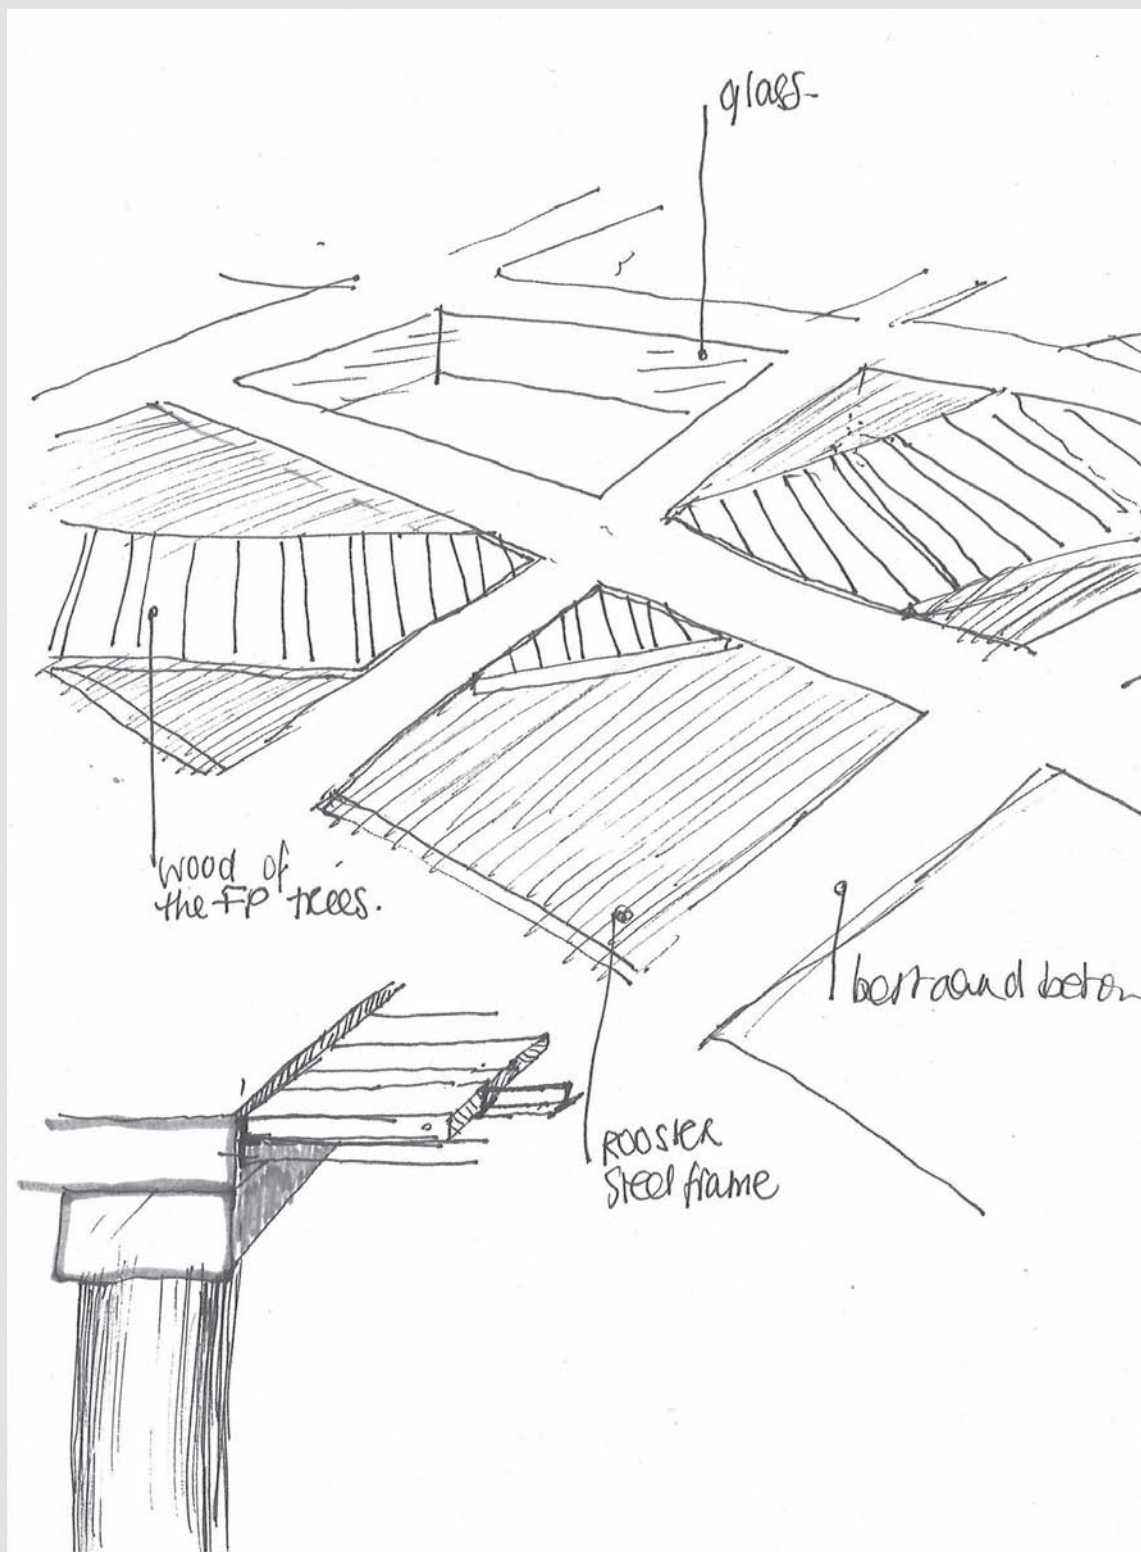


ROUTE DETAIL

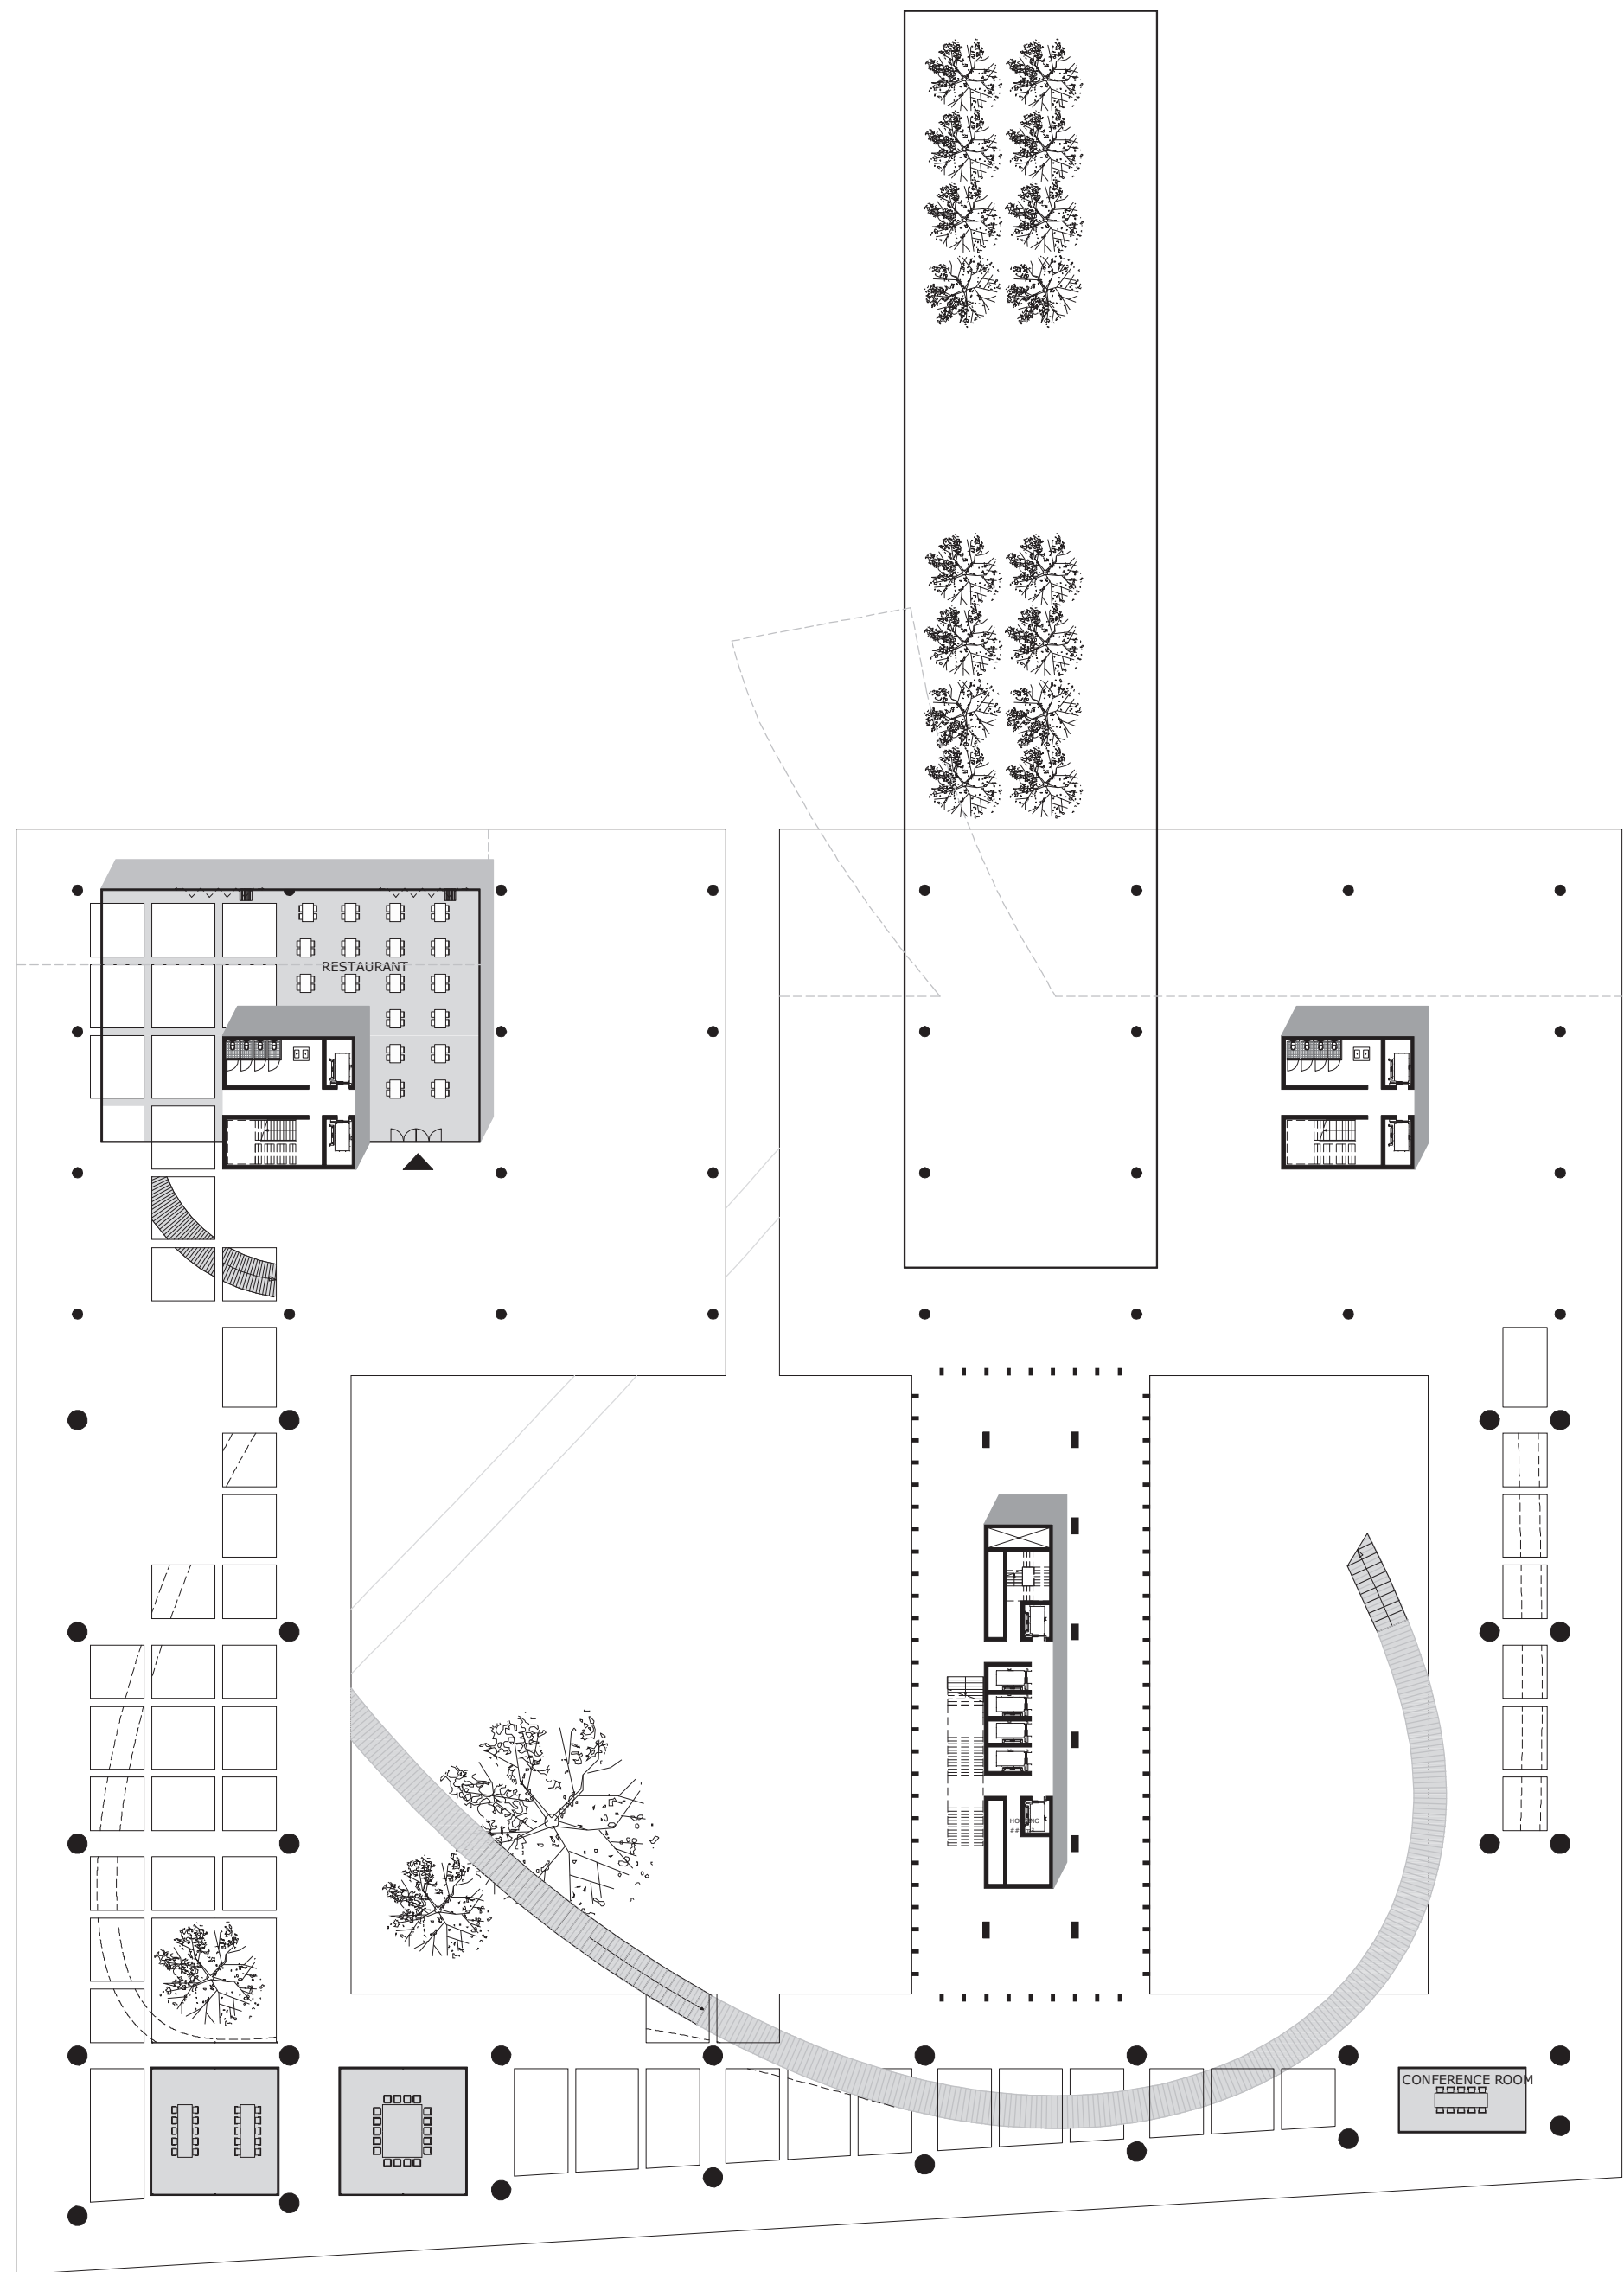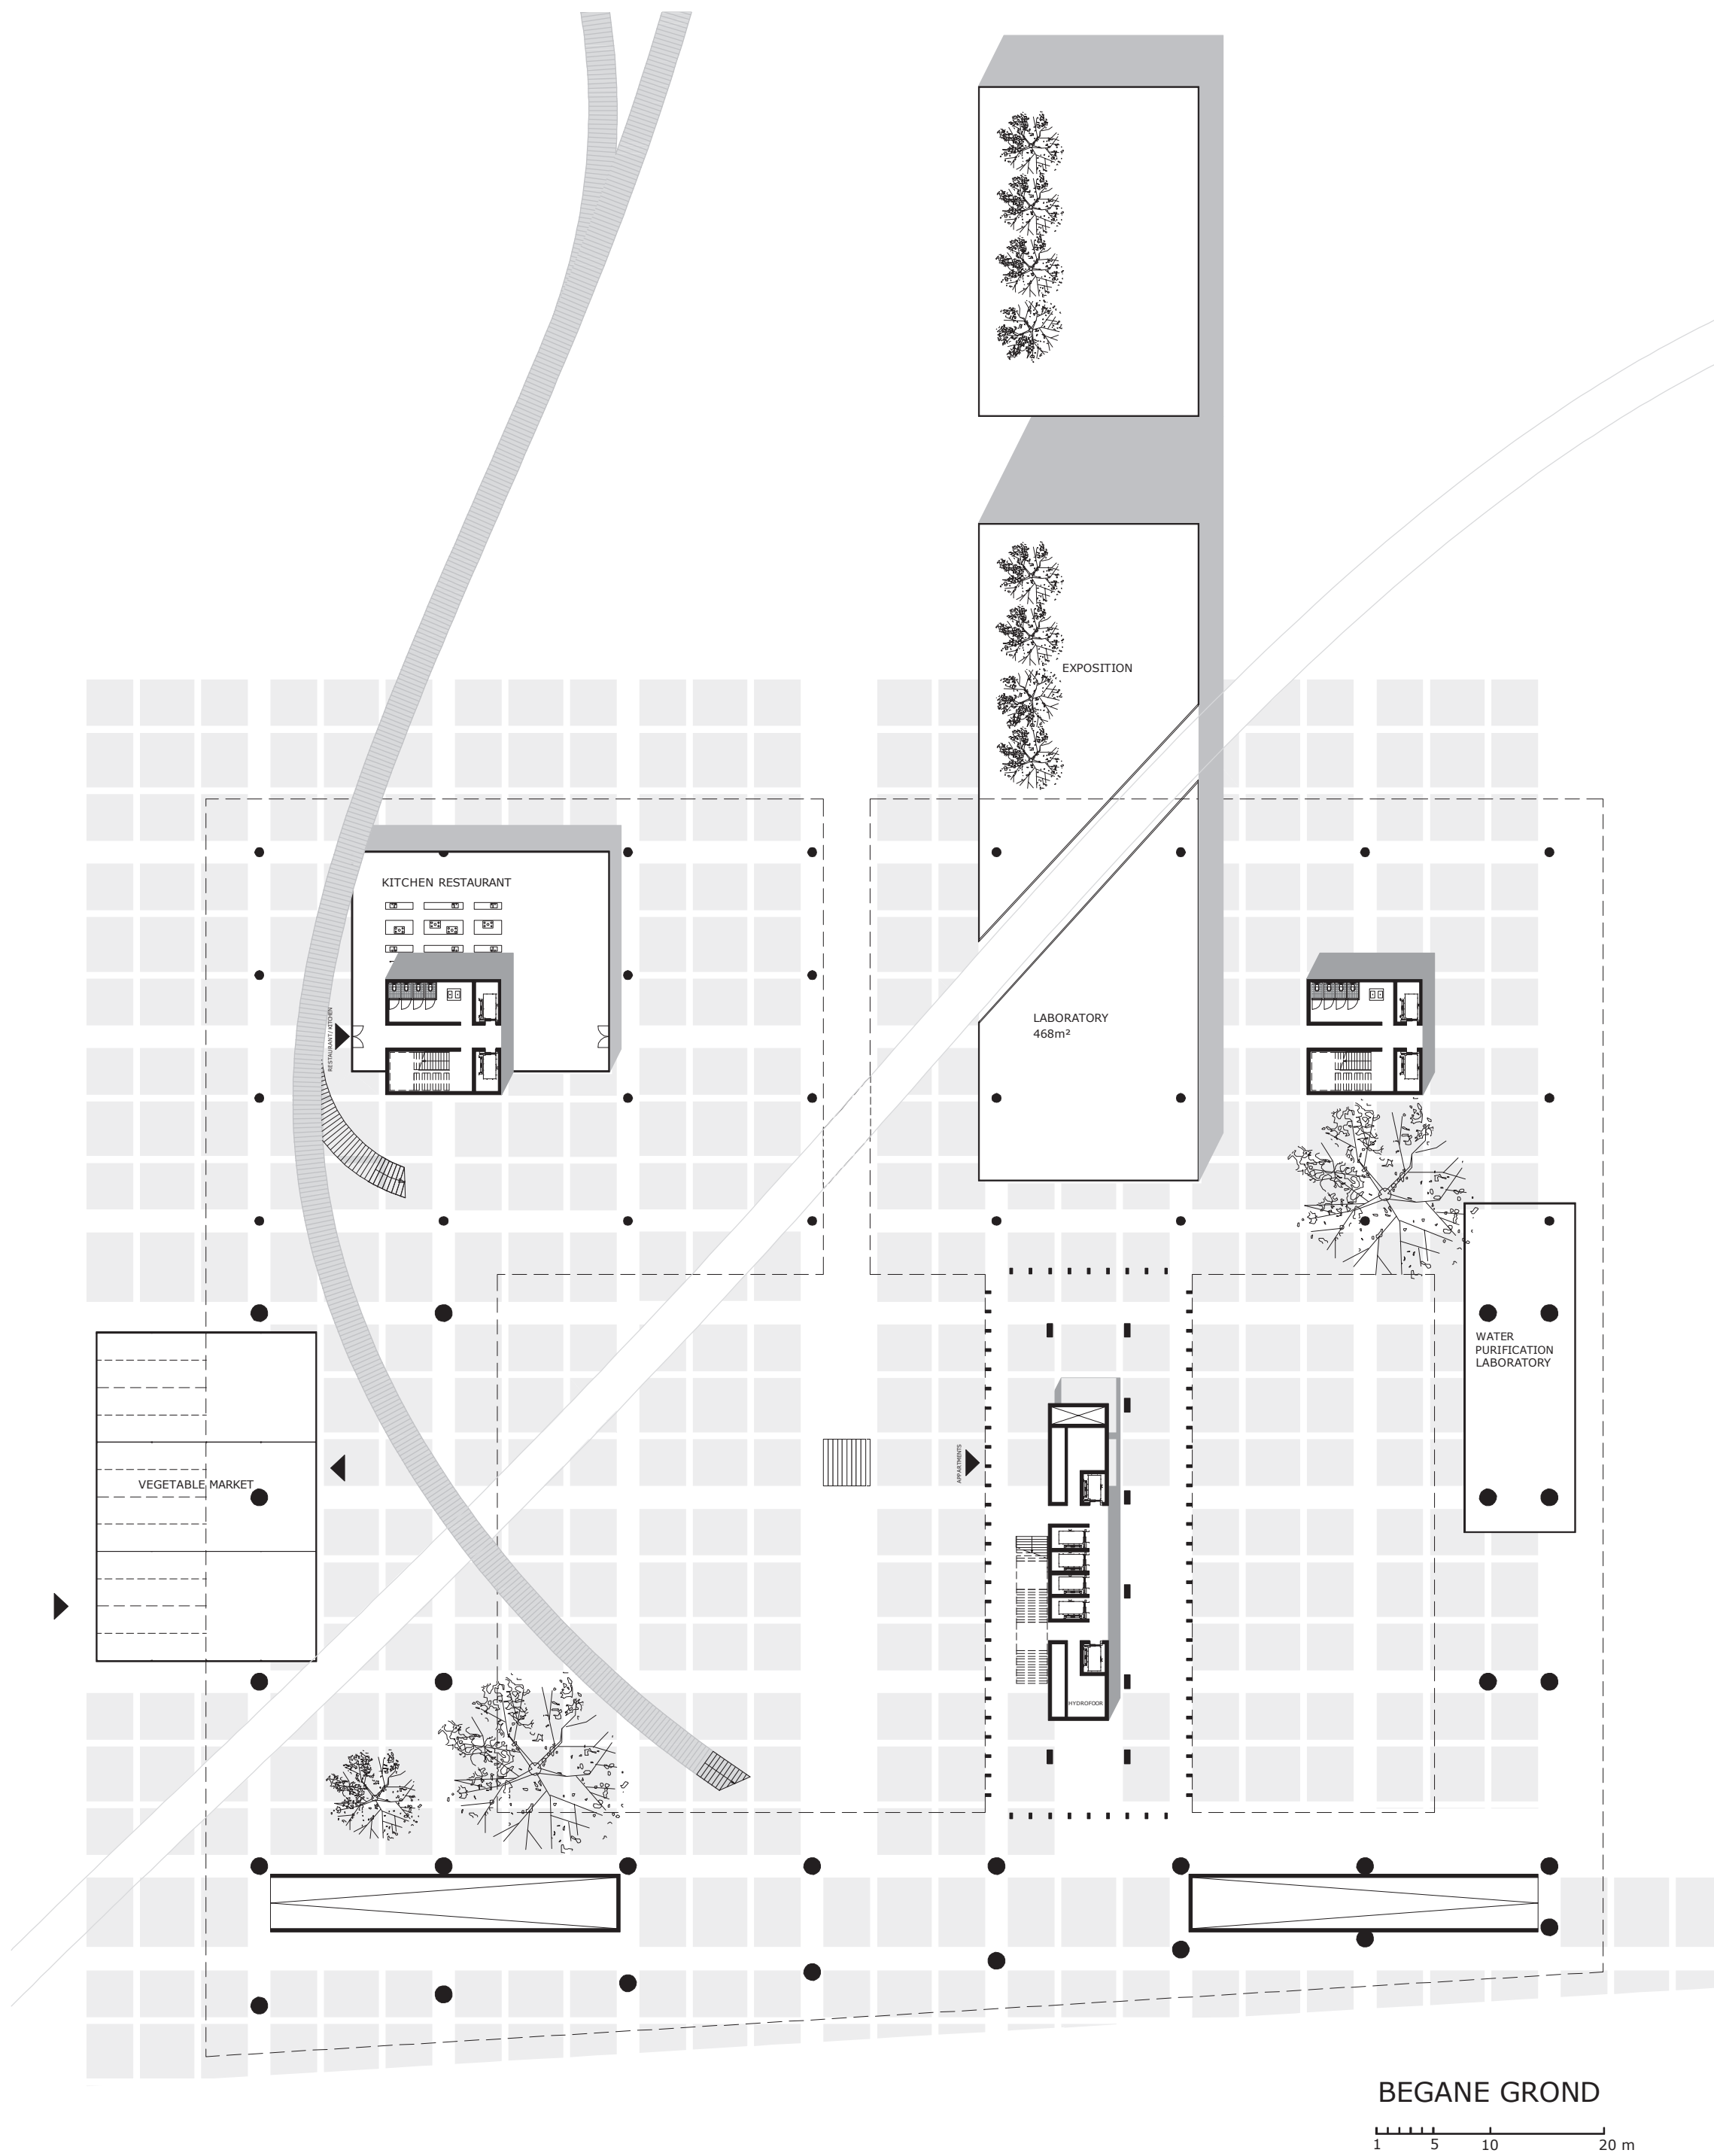


1e VERDIEPING

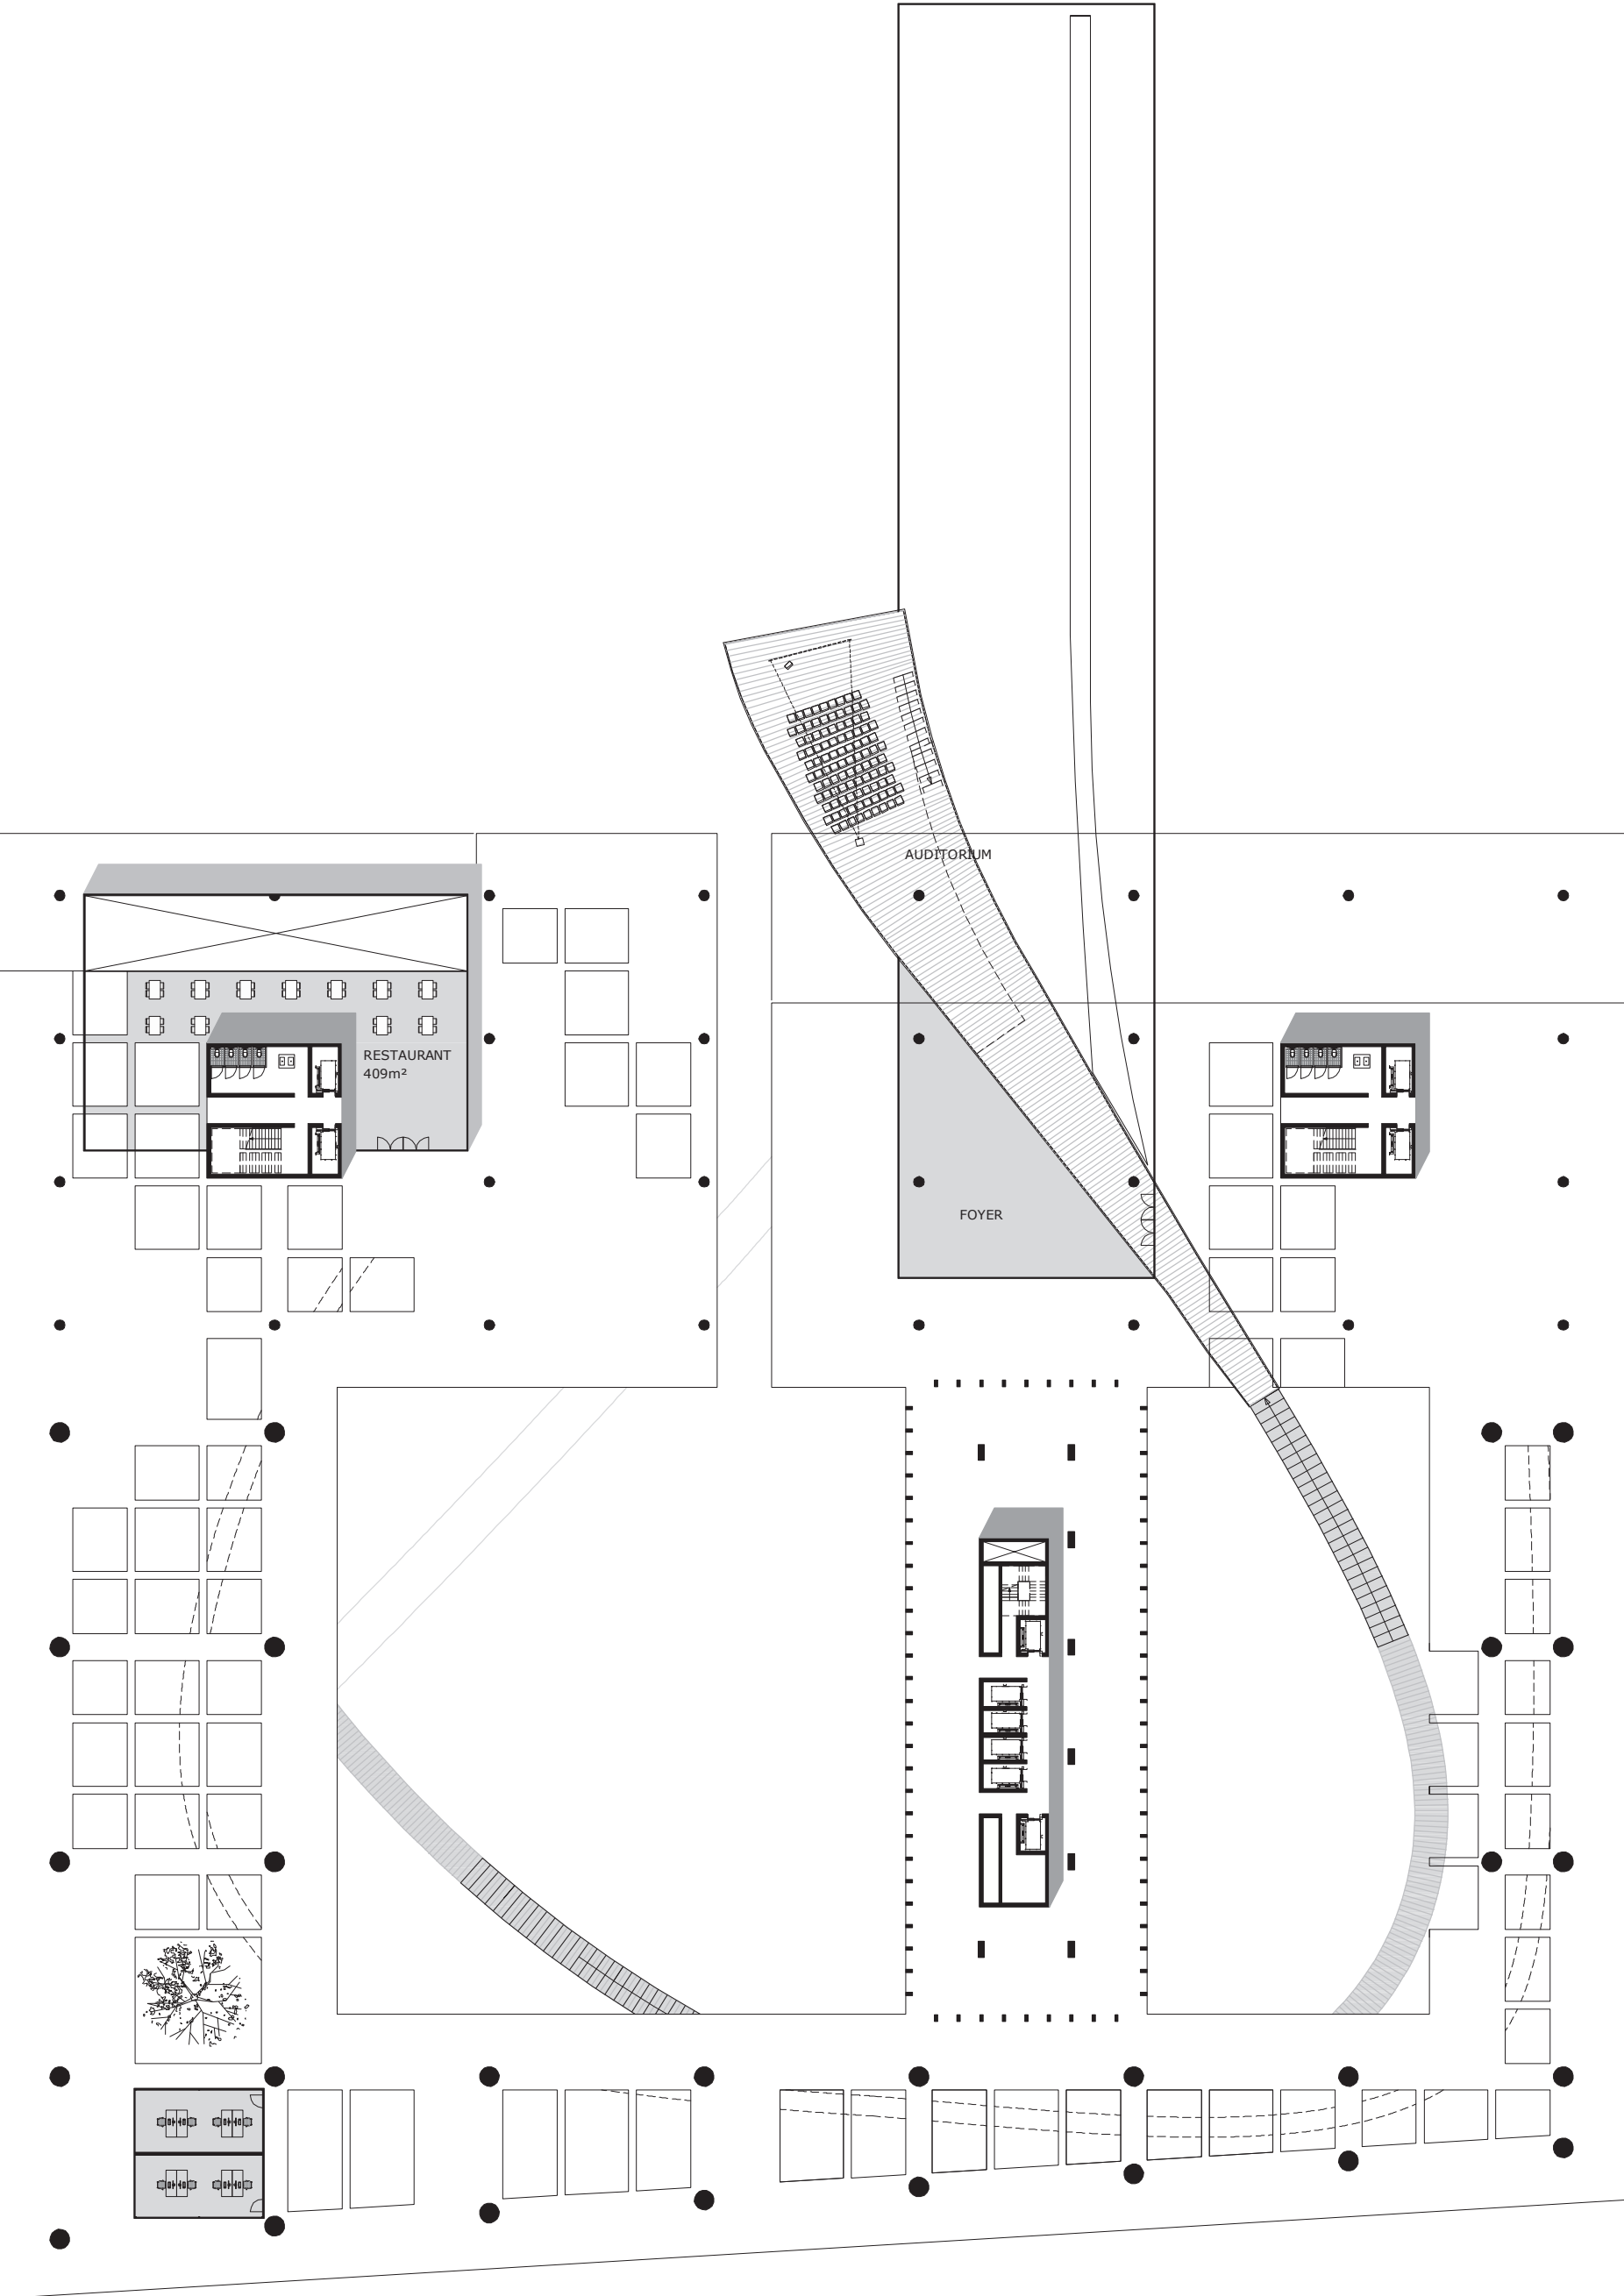


2e VERDIEPING

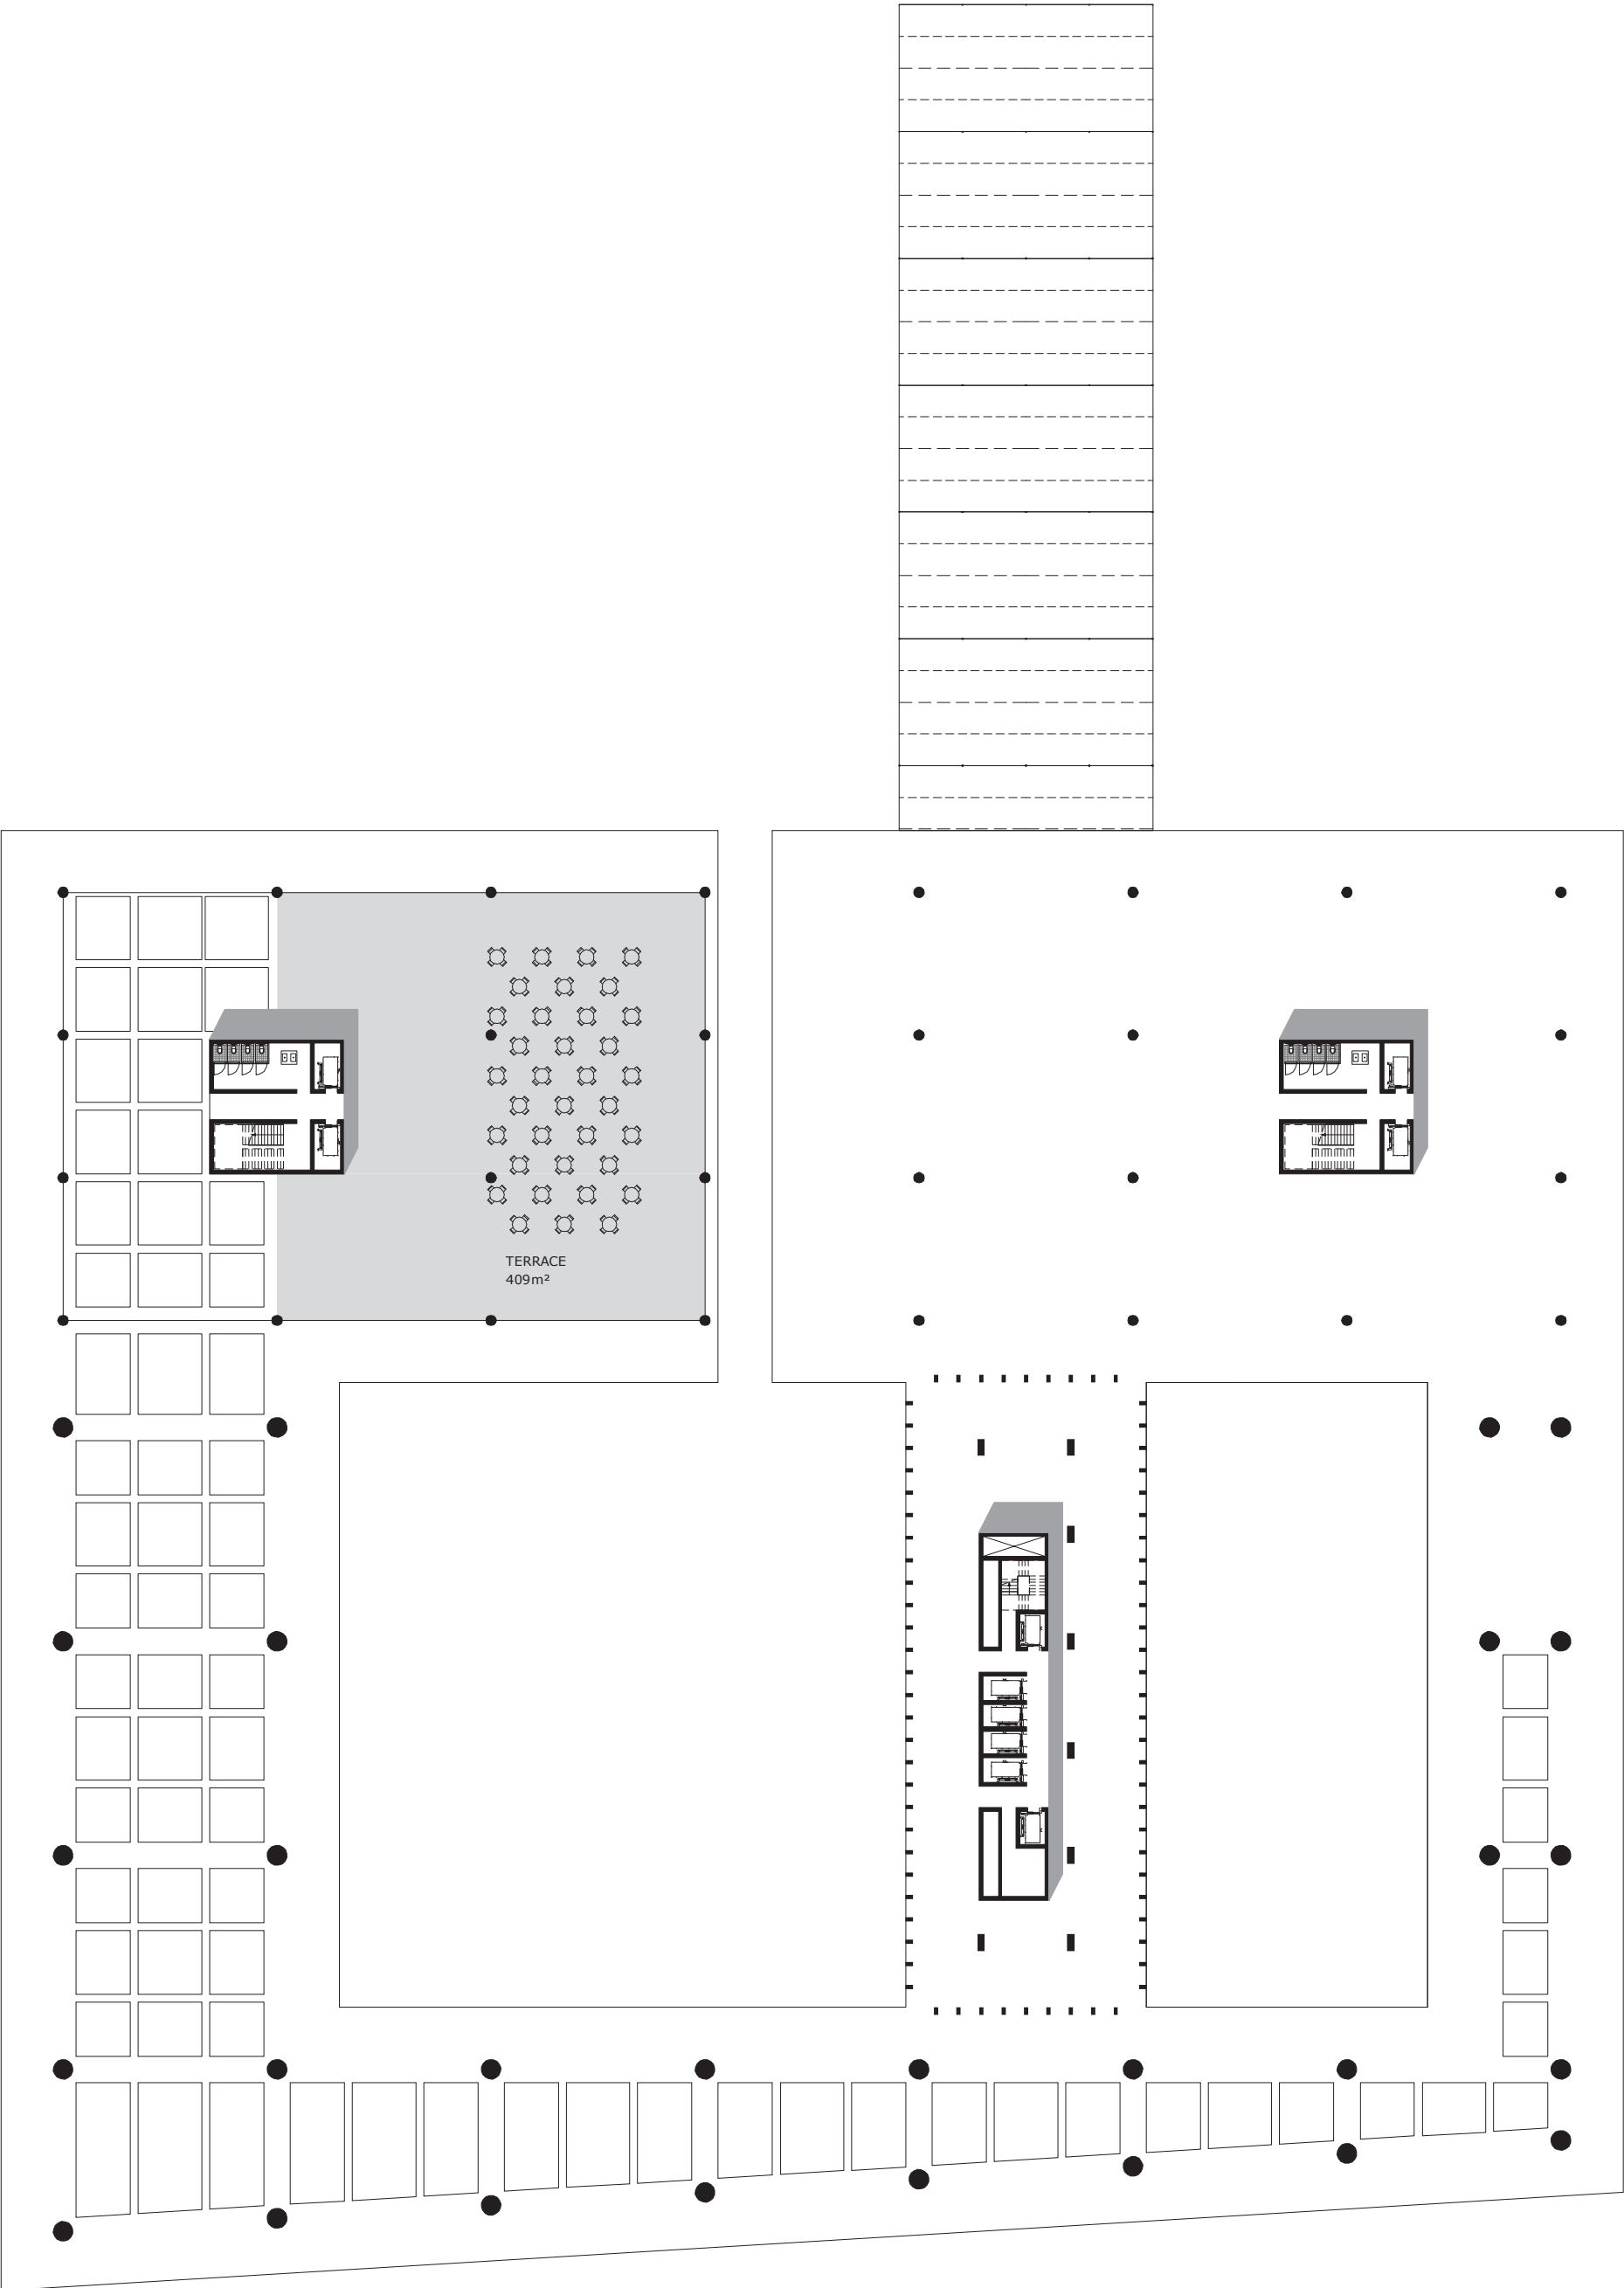

3e VERDIEPING

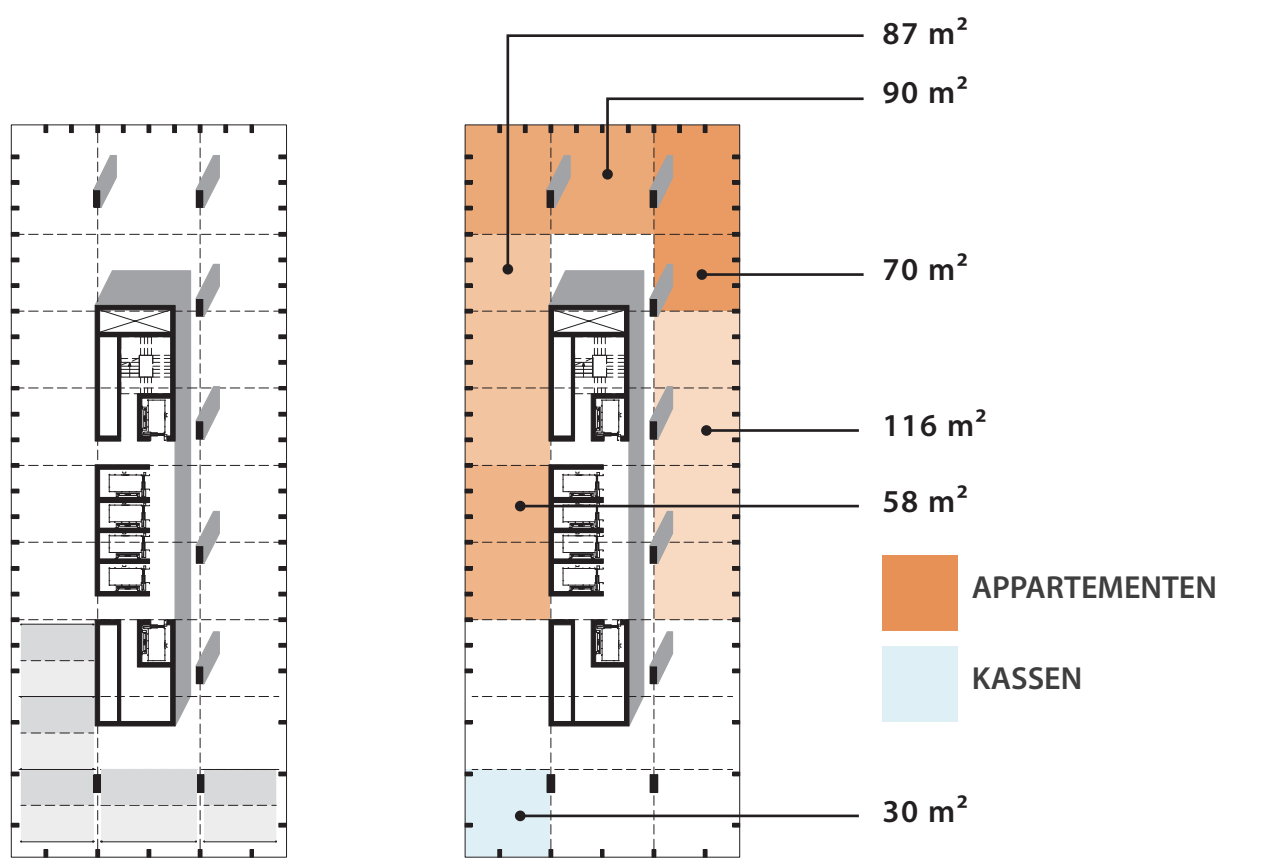

FLEXIBILITEIT

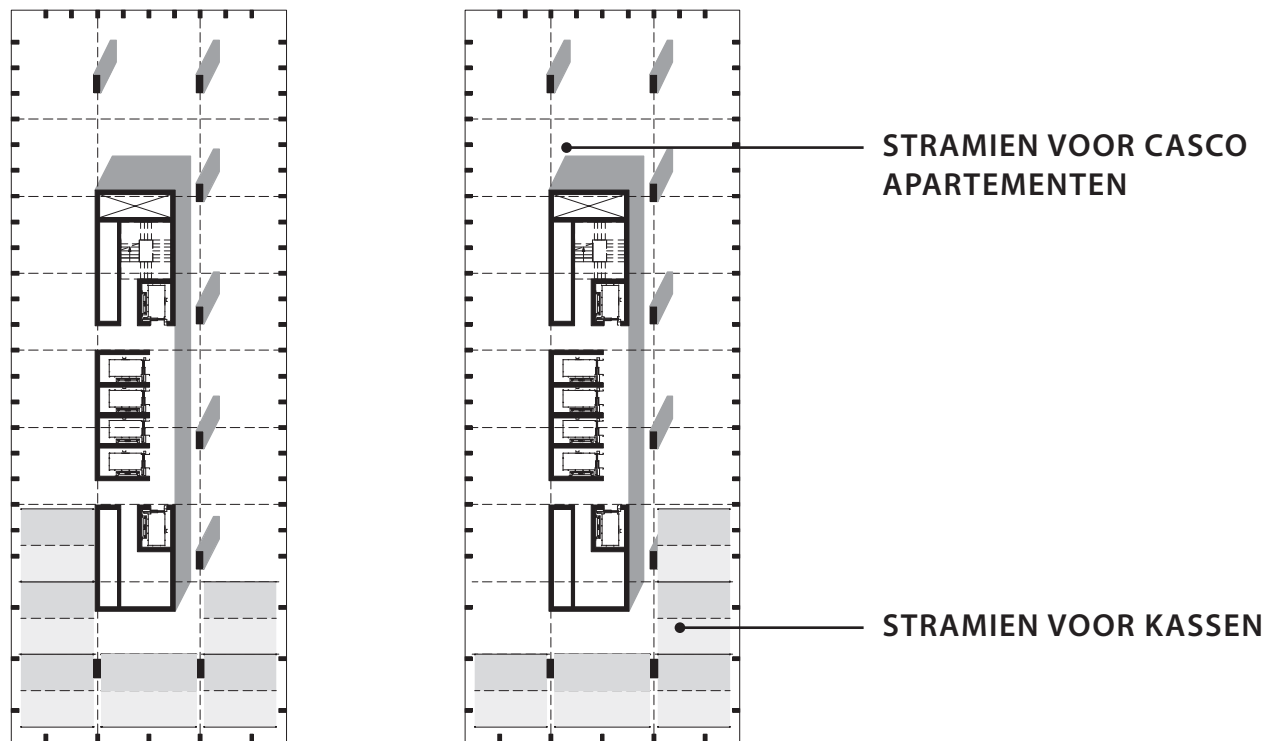

5e-16e VERDIEPING

